PART OF THE FRACTIONAL SW 1/4 OF SEC. 27 AND PART OF THE SE 1/4 OF SEC. 28, TWP. 43 N., R. 8 E. OF THE 3RD. P.M., IN McHENRY COUNTY, ILLINOIS.

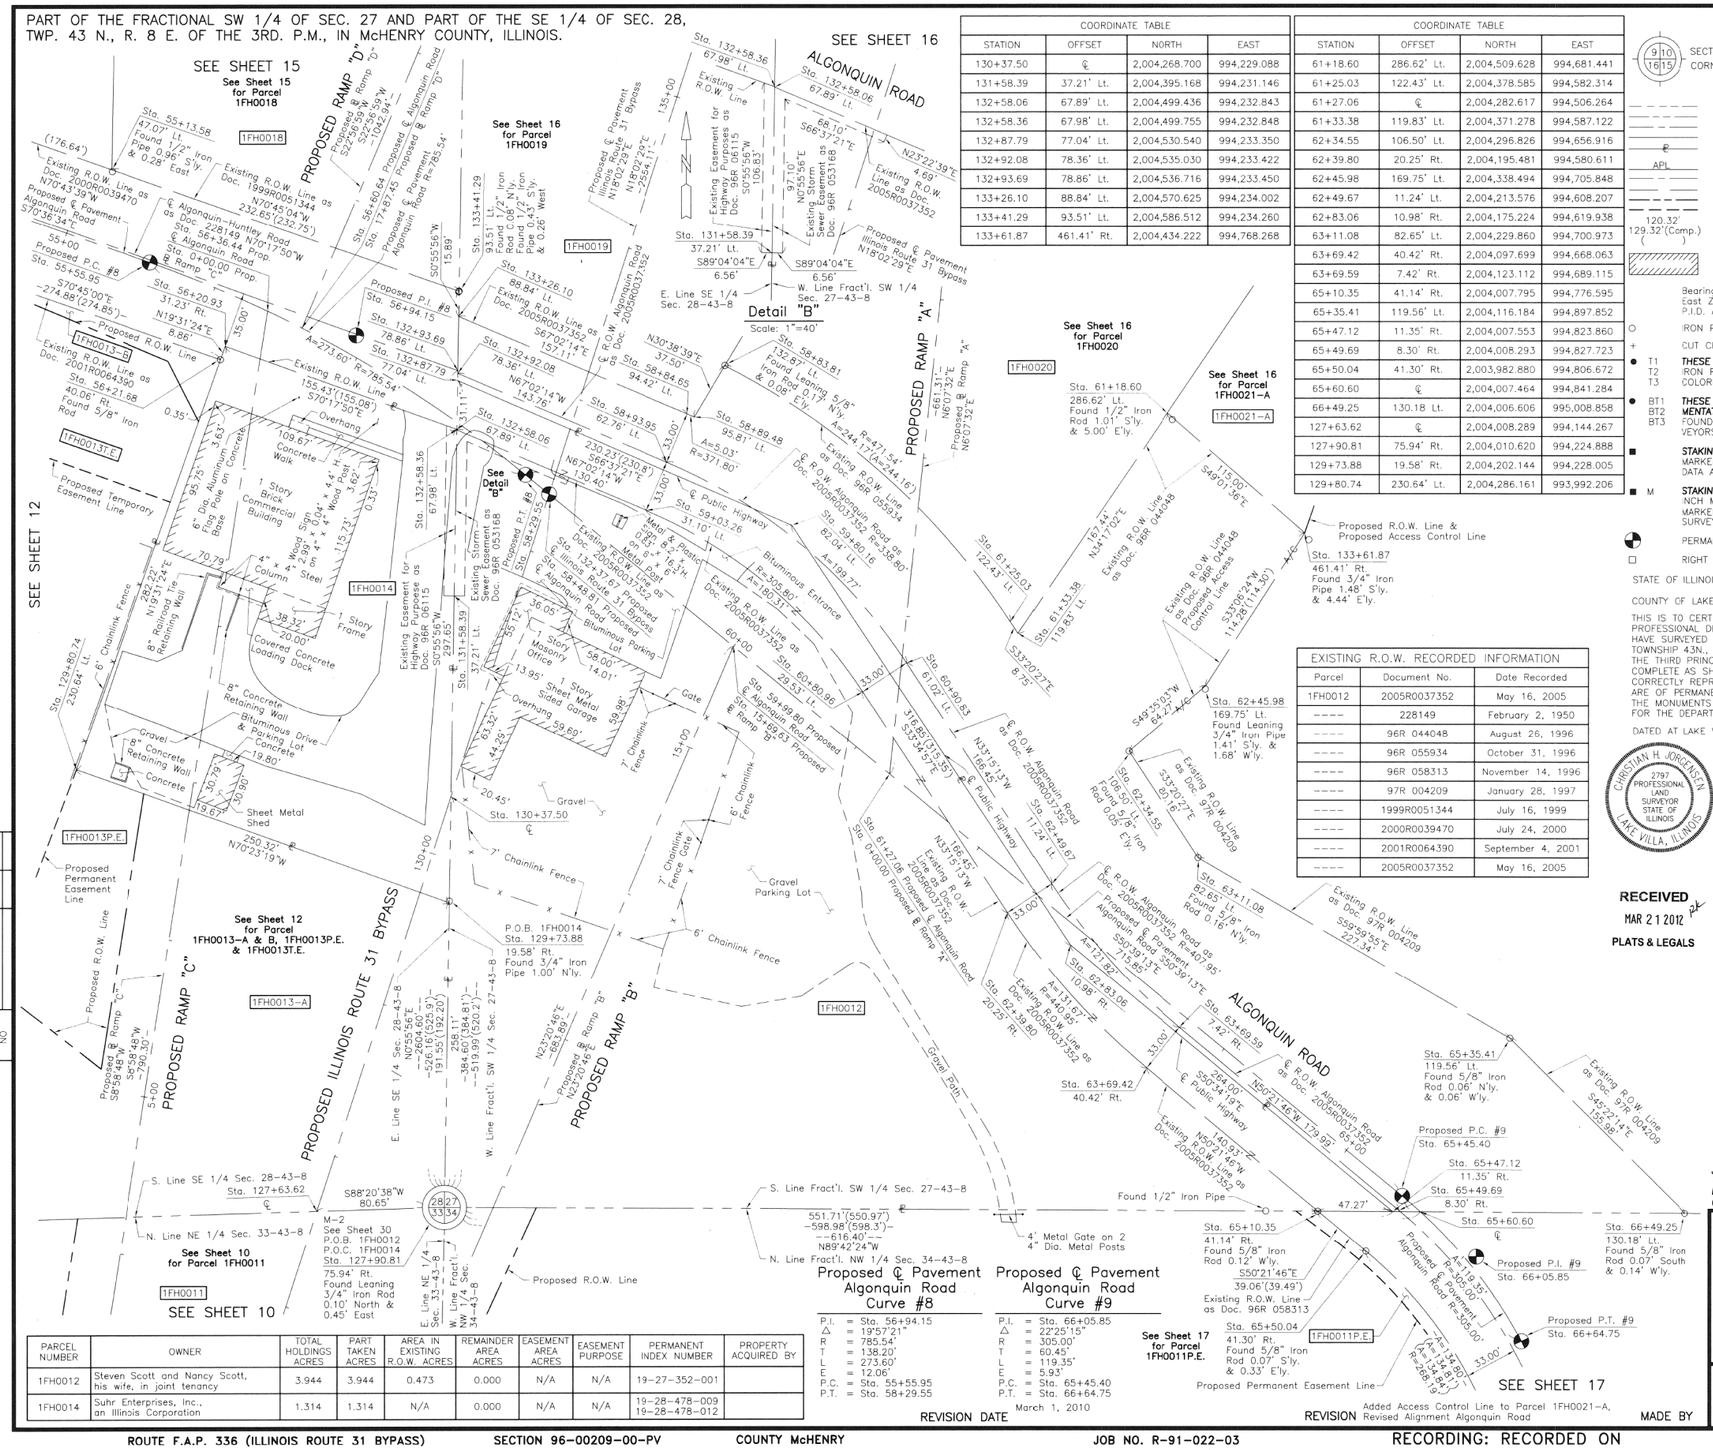

COORDINATE TABLE			
STATION	OFFSET	NORTH	EAST
130+37.50	℄	2,004,268.700	994,229.088
131+58.39	37.21' Lt.	2,004,395.168	994,231.146
132+58.06	67.89' Lt.	2,004,499.436	994,232.843
132+58.36	67.98' Lt.	2,004,499.755	994,232.848
132+87.79	77.04' Lt.	2,004,530.540	994,233.350
132+92.08	78.36' Lt.	2,004,535.030	994,233.422
132+93.69	78.86' Lt.	2,004,536.716	994,233.450
133+26.10	88.84' Lt.	2,004,570.625	994,234.002
133+41.29	93.51' Lt.	2,004,586.512	994,234.260
133+61.87	461.41' Rt.	2,004,434.222	994,768.268

COORDINATE TABLE			
STATION	OFFSET	NORTH	EAST
61+18.60	286.62' Lt.	2,004,509.628	994,681.441
61+25.03	122.43' Lt.	2,004,378.585	994,582.314
61+27.06	℄	2,004,282.617	994,506.264
61+33.38	119.83' Lt.	2,004,371.278	994,587.122
62+34.55	106.50' Lt.	2,004,296.826	994,656.916
62+39.80	20.25' Rt.	2,004,195.481	994,580.611
62+45.98	169.75' Lt.	2,004,338.494	994,705.848
62+49.67	11.24' Lt.	2,004,213.576	994,608.207
62+83.06	10.98' Rt.	2,004,175.224	994,619.938
63+11.08	82.65' Lt.	2,004,229.860	994,700.973
63+69.42	40.42' Rt.	2,004,097.699	994,668.063
63+69.59	7.42' Rt.	2,004,123.112	994,689.115
65+10.35	41.14' Rt.	2,004,007.795	994,776.595
65+35.41	119.56' Lt.	2,004,116.184	994,897.852
65+47.12	11.35' Rt.	2,004,007.553	994,823.860
65+49.69	8.30' Rt.	2,004,008.293	994,827.723
65+50.04	41.30' Rt.	2,003,982.880	994,806.672
65+60.60	℄	2,004,007.464	994,841.284
66+49.25	130.18 Lt.	2,004,006.606	995,008.858
127+63.62	℄	2,004,008.289	994,144.267
127+90.81	75.94' Rt.	2,004,010.620	994,224.888
129+73.88	19.58' Rt.	2,004,202.144	994,228.005
129+80.74	230.64' Lt.	2,004,286.161	993,992.206

EXISTING R.O.W. RECORDED INFORMATION		
Parcel	Document No.	Date Recorded
1FH0012	2005R0037352	May 16, 2005
----	228149	February 2, 1950
----	96R 044048	August 26, 1996
----	96R 055934	October 31, 1996
----	96R 058313	November 14, 1996
----	97R 004209	January 28, 1997
----	1999R0051344	July 16, 1999
----	2000R0039470	July 24, 2000
----	2001R0064390	September 4, 2001
----	2005R0037352	May 16, 2005

LEGEND

- SECTION CORNER
- QUARTER SECTION CORNER
- SECTION LINE
- QUARTER SECTION LINE
- QUARTER, QUARTER SECTION LINE
- PLATTED LOT LINE
- PROPERTY (DEED) LINE
- APL — APPARENT PROPERTY LINE
- CENTER LINE
- EXISTING RIGHT OF WAY LINE
- PROPOSED RIGHT OF WAY LINE
- PROPOSED EASEMENT
- 120.32' MEASURED DIMENSION
- 129.32'(Comp.) COMPUTED DIMENSION
- RECORD DATA
- EXISTING BUILDING

N

SCALE: 1"=40'

Bearings are referenced to the Illinois Coordinate System NAD83 (1997) East Zone at Found Geodetic Survey Control Monuments "MCH31 1A", P.I.D. AJ2855 and "Algonquin", P.I.D. AJ2945.

○ IRON PIPE OR ROD FOUND — ⊕ "MAG" NAIL SET

+ CUT CROSS FOUND OR SET — ● 5/8" REBAR SET

● T1, T2, T3 — **THESE STAKES REFERENCE FOUND OR SET MONUMENTATION.** SET 5/8 INCH IRON ROD FLUSH WITH GROUND TO TIE FOUND IRON STAKE. IDENTIFIED BY COLORED PLASTIC CAP BEARING SURVEYORS REGISTRATION NUMBER.

● BT1, BT2, BT3 — **THESE STAKES, IN CULTIVATED AREAS, REFERENCE FOUND OR SET MONUMENTATION.** BURIED 5/8 INCH IRON ROD 20 INCHES BELOW GROUND TO TIE FOUND IRON STAKE. IDENTIFIED BY COLORED PLASTIC CAP BEARING SURVEYORS REGISTRATION NUMBER.

■ **STAKING OF PROPOSED RIGHT OF WAY.** SET DIVISION OF HIGHWAYS SURVEY MARKER TO MONUMENT THE POSITION SHOWN. IDENTIFIED BY INSCRIPTION DATA AND SURVEYORS REGISTRATION NUMBER.

■ M **STAKING OF PROPOSED RIGHT OF WAY IN CULTIVATED AREAS.** BURIED 5/8 INCH METAL ROD 20 INCHES BELOW GROUND TO MARK FUTURE SURVEY MARKER POSITION IDENTIFIED BY COLORED PLASTIC CAP BEARING SURVEYORS REGISTRATION NUMBER.

PERMANENT SURVEY MARKER, I.D.O.T STD 2135 (TO BE SET BY OTHERS)

□ RIGHT OF WAY STAKING PROPOSED TO BE SET.

STATE OF ILLINOIS)
)SS
COUNTY OF LAKE)

THIS IS TO CERTIFY THAT WE, JORGENSEN & ASSOCIATES, INC., AN ILLINOIS PROFESSIONAL DESIGN FIRM LAND SURVEYING CORPORATION, NUMBER 184-2771, HAVE SURVEYED THE PLAT OF HIGHWAYS SHOWN HEREON BETWEEN SECTION 27, TOWNSHIP 43N., RANGE 8E. AND SECTION 28, TOWNSHIP 43N., RANGE 8E., OF THE THIRD PRINCIPAL MERIDIAN, McHENRY COUNTY, THAT THE SURVEY IS TRUE AND COMPLETE AS SHOWN TO THE BEST OF MY KNOWLEDGE AND BELIEF, THAT THE PLAT CORRECTLY REPRESENTS SAID SURVEY, THAT ALL MONUMENTS FOUND AND ESTABLISHED ARE OF PERMANENT QUALITY AND OCCUPY THE POSITIONS SHOWN THEREON AND THAT THE MONUMENTS ARE SUFFICIENT TO ENABLE THE SURVEY TO BE RETRACED. MADE FOR THE DEPARTMENT OF TRANSPORTATION, STATE OF ILLINOIS.

DATED AT LAKE VILLA, ILLINOIS THIS 18th DAY OF May 2012 A.D.

PRESIDENT
ILLINOIS PROFESSIONAL LAND SURVEYOR NO. 35-2797
LICENSE EXPIRATION DATE: NOVEMBER 30, 2006

CHRISTIAN H. JORGENSEN 2797 PROFESSIONAL LAND SURVEYOR STATE OF ILLINOIS LAKE VILLA, ILLINOIS

THIS PROFESSIONAL SERVICE CONFORMS TO THE CURRENT ILLINOIS MINIMUM STANDARDS FOR A BOUNDARY SURVEY.
COORDINATES ARE BASED ON THE PUBLISHED METRIC COORDINATE VALUES AT FOUND GEODETIC SURVEY CONTROL MONUMENT "MCH31 1A", P.I.D. AJ2855, OF N 613,205.182-E 303,895.917.
NOTE: SURFACE COORDINATES ARE SHOWN.

RECEIVED
MAR 21 2012
PLATS & LEGALS

COORDINATE TABLE			
STATION	OFFSET	NORTH	EAST
55+13.58	47.07' Lt.	2,004,663.211	994,014.617
56+20.93	31.23' Rt.	2,004,552.155	994,086.521
56+21.68	40.06' Rt.	2,004,543.805	994,083.560
56+36.44	℄	2,004,574.181	994,113.380
56+60.64	℄	2,004,563.518	994,135.104
58+83.81	132.87' Lt.	2,004,539.596	994,402.392
58+84.65	94.42' Lt.	2,004,509.330	994,378.664
58+89.48	95.81' Lt.	2,004,507.337	994,383.280
58+93.95	62.76' Lt.	2,004,478.945	994,365.790
59+03.26	31.10' Lt.	2,004,448.560	994,352.915
59+80.16	82.04' Lt.	2,004,439.189	994,444.677
59+99.80	℄	2,004,363.302	994,407.849
60+80.96	29.53' Lt.	2,004,334.676	994,489.338
60+90.83	61.02' Lt.	2,004,352.772	994,516.934

JORGENSEN & ASSOCIATES, INC.
120 PARK AVENUE
LAKE VILLA, ILLINOIS 60046
(847) 356-3371

SHEET 1 IS A COVER SHEET AND IS NOT RECORDED.

PARCEL NUMBER	OWNER	TOTAL HOLDINGS ACRES	PART TAKEN ACRES	AREA IN EXISTING R.O.W. ACRES	REMAINDER AREA ACRES	EASEMENT AREA ACRES	EASEMENT PURPOSE	PERMANENT INDEX NUMBER	PROPERTY ACQUIRED BY
1FH0012	Steven Scott and Nancy Scott, his wife, in joint tenancy	3.944	3.944	0.473	0.000	N/A	N/A	19-27-352-001	
1FH0014	Suhr Enterprises, Inc., an Illinois Corporation	1.314	1.314	N/A	0.000	N/A	N/A	19-28-478-009 19-28-478-012	

PLAT OF HIGHWAYS
STATE OF ILLINOIS
DEPARTMENT OF TRANSPORTATION

F.A.P. 336 (ILLINOIS ROUTE 31 BYPASS)

SECTION 96-00209-00-PV McHENRY COUNTY
PROJECT JOB NO. R-91-022-03
STATION 55+00 TO STATION 66+64.75
STATION 127+00 TO STATION 135+00
SCALE: 1"=40' SHEET 11 OF 37

BUREAU OF LAND ACQUISITION
201 WEST CENTER COURT
SCHAUMBURG, ILLINOIS 60196

ROW PLAT	DATE	BY	MADE	CHECKED	NOTEBOOK NO

ROUTE F.A.P. 336 (ILLINOIS ROUTE 31 BYPASS) SECTION 96-00209-00-PV COUNTY McHENRY JOB NO. R-91-022-03 RECORDING: RECORDED ON AS DOCUMENT NO.

FILE NAME = ...\D160F72-sht-PH-13.dgn	USER NAME = akw	DESIGNED -	REVISED -
		DRAWN - JORGENSEN & ASSOC.	REVISED -
	PLOT SCALE = 70.0000 ' / in.	CHECKED - CJ	REVISED -
	PLOT DATE = 5/2/2012	DATE -	REVISED -

STATE OF ILLINOIS
DEPARTMENT OF TRANSPORTATION

PLAT OF HIGHWAYS

SCALE: GRAPHIC | SHEET NO. 13 OF 49 SHEETS | STA. | TO STA.

O.R. RTE.	SECTION	COUNTY	TOTAL SHEETS	SHEET NO.
0003	18A-2	MCHENRY	825	422
		CONTRACT NO. 60F72		

FED. ROAD DIST. NO. 1 | ILLINOIS | FED. AID PROJECT