# PART OF SECTION 12, TWP 40 NORTH, RANGE 10 EAST & SECTION 7, TWP 40 NORTH, RANGE 11 EAST OF THE THIRD PRINCIPAL MERIDIAN, DuPAGE COUNTY, ILLINOIS.

| PARCEL NUMBER | OWNER | TOTAL HOLDINGS | AREA TAKEN | PREVIOUS DEDICATION | REMAINDER | AREA OF EASEMENT | PURPOSE OF EASEMENT | TAX NUMBER | PROPERTY ACQUIRED BY |
|---|---|---|---|---|---|---|---|---|---|
| 1DS0154 | Agata Szymanska and Jaromir Niemiec, as joint tenants | 0.459 AC± | 0.011 AC± | NA | 0.448 AC± | NA | NA | 02-12-212-026 | |
| 1DS0155 | Jeanette Baker, Trustee of the Jeanette Baker Trust dated November 14, 2003 | 0.459 AC± | 0.034 AC± | NA | 0.425 AC± | NA | NA | 02-12-212-025 | |
| 1DS0156 | Victor A. Rescino and Martha M. Rescino, his wife, as joint tenants | 0.459 AC± | 0.034 AC± | NA | 0.425 AC± | NA | NA | 02-12-212-024 | |
| 1DS0157 | Maria Catania | 0.459 AC± | 0.034 AC± | NA | 0.425 AC± | NA | NA | 02-12-212-023 | |
| 1DS0158 | Emma Schmidt Laraia as Trustee of the Emma Schmidt Laraia Family Trust dated July 24, 2007 | 0.459 AC± | 0.034 AC± | NA | 0.425 AC± | NA | NA | 02-12-212-022 | |
| 1DS0159 | Spring Lake Business Park Association | 0.346 AC± | 0.048 AC± | NA | 0.298 AC± | NA | NA | 03-07-103-012 | |
| 1DS0160A | United States Postal Service | 3.690Ac± | 0.065 AC± | NA | 3.528 AC± | NA | NA | 03-07-103-013 | |
| 1DS0160B | | | 0.097 AC± | NA | | NA | NA | | |
| 1DS0160TE | | | NA | NA | NA | 0.029 AC± | GRADING | | |

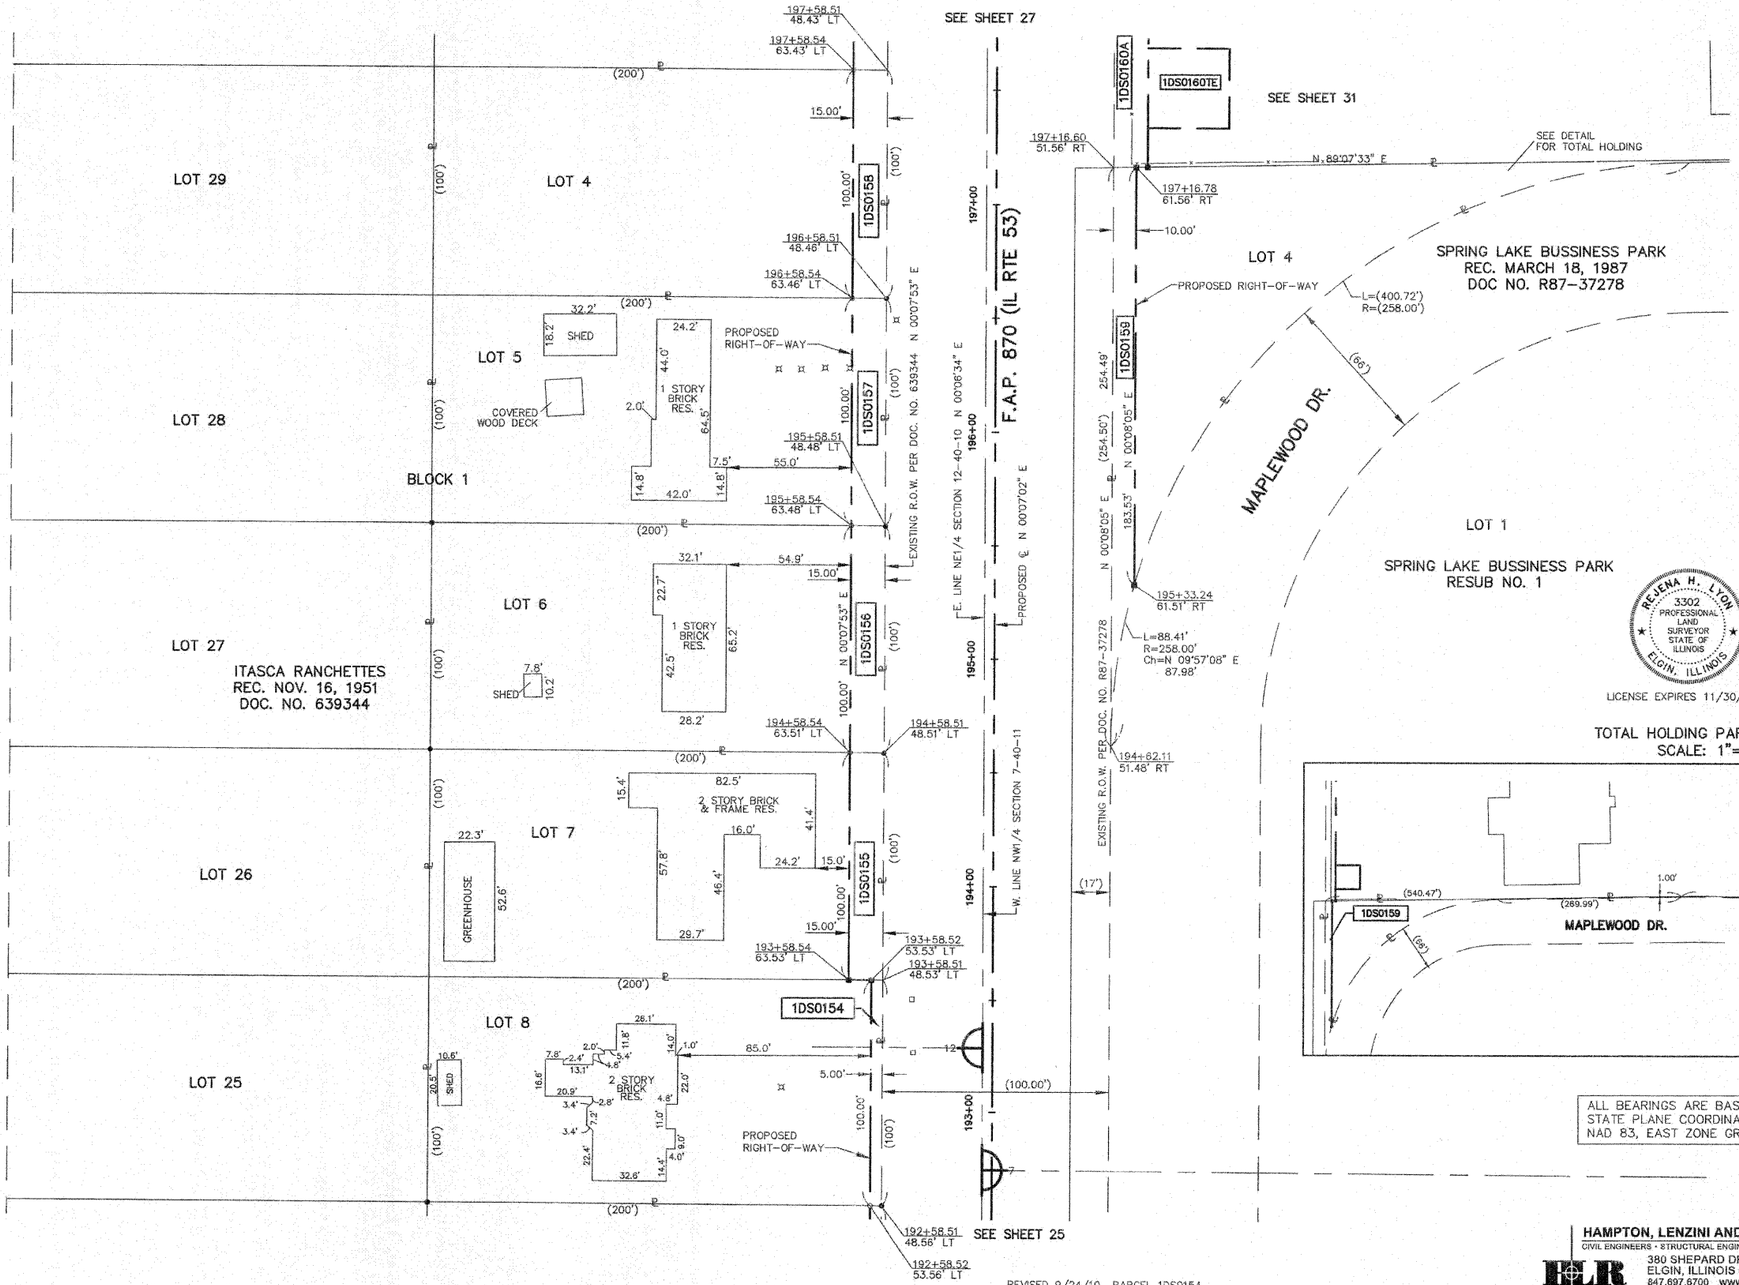


## LEGEND

SECTION CORNER

QUARTER SECTION CORNER

- SECTION LINE
- QUARTER SECTION LINE
- QUARTER, QUARTER SECTION LINE
- PLATTED LOT LINE
- PROPERTY (DEED) LINE
- APPARENT PROPERTY LINE
- CENTERLINE
- EXISTING RIGHT OF WAY LINE
- EXISTING EASEMENT
- PROPOSED RIGHT OF WAY LINE
- PROPOSED EASEMENT
- 39.41' MEASURED DIMENSION
- ( ) RECORD DATA
- EXISTING BUILDINGS

- ● IRON PIPE OR ROD FOUND
- ⊕ PK NAIL FOUND OR SET
- + CUT CROSS FOUND OR SET
- ○ 5/8" REBAR SET
- ●T1 T2 T3 — THESE STAKES REFERENCE FOUND OR SET MONUMENTATION. SET 5/8 INCH IRON ROD FLUSH WITH THE GROUND TO TIE MONUMENTATION. IDENTIFIED BY COLORED PLASTIC CAP BEARING SURVEYORS REGISTRATION NUMBER.
- ●BT1 BT2 BT3 — THESE STAKES, IN CULTIVATED AREAS, REFERENCE FOUND OR SET MONUMENTATION. BURIED 5/8 INCH ROD 20 INCHES BELOW GROUND TO TIE MONUMENTATION. IDENTIFIED BY COLORED PLASTIC CAP BEARING SURVEYORS REGISTRATION NUMBER.
- ■ STAKING OF PROPOSED RIGHT OF WAY. SET DIVISION OF HIGHWAYS SURVEY MARKER TO MONUMENT THE POSITION SHOWN. IDENTIFIED BY INSCRIPTION DATA AND SURVEYORS REGISTRATION NUMBER.
- ■M STAKING OF PROPOSED RIGHT OF WAY IN CULTIVATED AREAS. BURIED 5/8 INCH IRON ROD 20 INCHES BELOW GROUND TO MARK FUTURE SURVEY MARKER POSITION. IDENTIFIED BY COLORED PLASTIC CAP BEARING SURVEYORS REGISTRATION NUMBER.
- ◕ PERMANENT SURVEY MARKER, IDOT STD. 2135 (TO BE SET BY OTHERS)
- □ RIGHT OF WAY STAKING PROPOSED TO BE SET

STATE OF ILLINOIS )
)SS
COUNTY OF KANE )

THIS IS TO CERTIFY THAT I, REJENA H. LYON, AN ILLINOIS PROFESSIONAL LAND SURVEYOR, HAVE SURVEYED THE PLAT OF HIGHWAYS SHOWN HEREON IN SECTION 24, TOWNSHIP 40 NORTH, RANGE 10 EAST, AND SECTION 19, TOWNSHIP 40 NORTH, RANGE 11 EAST OF THE THIRD PRINCIPAL MERIDIAN, DuPAGE COUNTY; THAT THE SURVEY IS TRUE AND COMPLETE AS SHOWN TO THE BEST OF MY KNOWLEDGE AND BELIEF; THAT THE PLAT CORRECTLY REPRESENTS SAID SURVEY; THAT ALL MONUMENTS FOUND AND ESTABLISHED ARE OF PERMANENT QUALITY AND OCCUPY THE POSITIONS SHOWN HEREON AND THAT THE MONUMENTS ARE SUFFICIENT TO ENABLE THE SURVEY TO BE RETRACED. MADE FOR THE DEPARTMENT OF TRANSPORTATION, STATE OF ILLINOIS. THIS PROFESSIONAL SERVICE CONFORMS TO THE CURRENT ILLINOIS MINIMUM STANDARDS FOR A BOUNDARY SURVEY FOR THAT PORTION SHOWN AS PROPOSED RIGHT-OF-WAY.

DATED AT ELGIN, ILLINOIS, THIS _____ DAY OF _____, 20___ A.D.

REJENA H. LYON 3302 PROFESSIONAL LAND SURVEYOR STATE OF ILLINOIS ELGIN, ILLINOIS

ILLINOIS PROFESSIONAL LAND SURVEYOR NO. 3302
ACCOUNT NO. 2-04-0052(a)

LICENSE EXPIRES 11/30/2010

TOTAL HOLDING PARCEL IDS0159
SCALE: 1"=100'

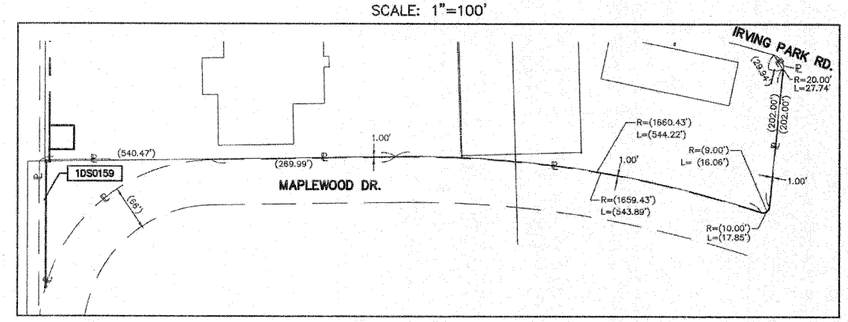


RECEIVED
SEP 27 2010
PLATS & LEGALS

TOPO UPDATED 7/27/09
FIELD WORK COMPLETED 6/27/03

ALL BEARINGS ARE BASED ON ILLINOIS STATE PLANE COORDINATE SYSTEM NAD 83, EAST ZONE GRID.

## PLAT OF HIGHWAYS

**STATE OF ILLINOIS**
**DEPARTMENT OF TRANSPORTATION**
F.A.P. 870 (IL RTE 53)

DuPAGE COUNTY — SECTION
PROJECT — JOB NO. R-91-069-00
STATION 192+50 — TO STATION 197+50
SCALE: 1"=30' — SHEET 26 OF X

**BUREAU OF LAND ACQUISITION**
**201 WEST CENTER COURT**
**SCHAUMBURG, ILLINOIS 60196**


**HAMPTON, LENZINI AND RENWICK, INC.**
CIVIL ENGINEERS · STRUCTURAL ENGINEERS · LAND SURVEYORS
380 SHEPARD DRIVE
ELGIN, ILLINOIS 60123
847.697.6700 www.hlrengineering.com
184.000959
ILLINOIS PROFESSIONAL DESIGN FIRM & STRUCTURAL ENGINEERING CORP.


REVISED 9/24/10 PARCEL 1DS0154
REVISED 5/10/10 PARCEL 1DS0158 OWNERSHIP CHANGE
REVISED 8/09/09 PARCELS 1DS0154, 1DS0155 & 1DS0157 OWNERSHIP CHANGES