PART OF THE SE.1/4 OF SEC. 5 AND THE SW.1/4 OF SEC. 4, T.38N., R.13E., OF THE 3rd P.M., IN COOK COUNTY, ILLINOIS.

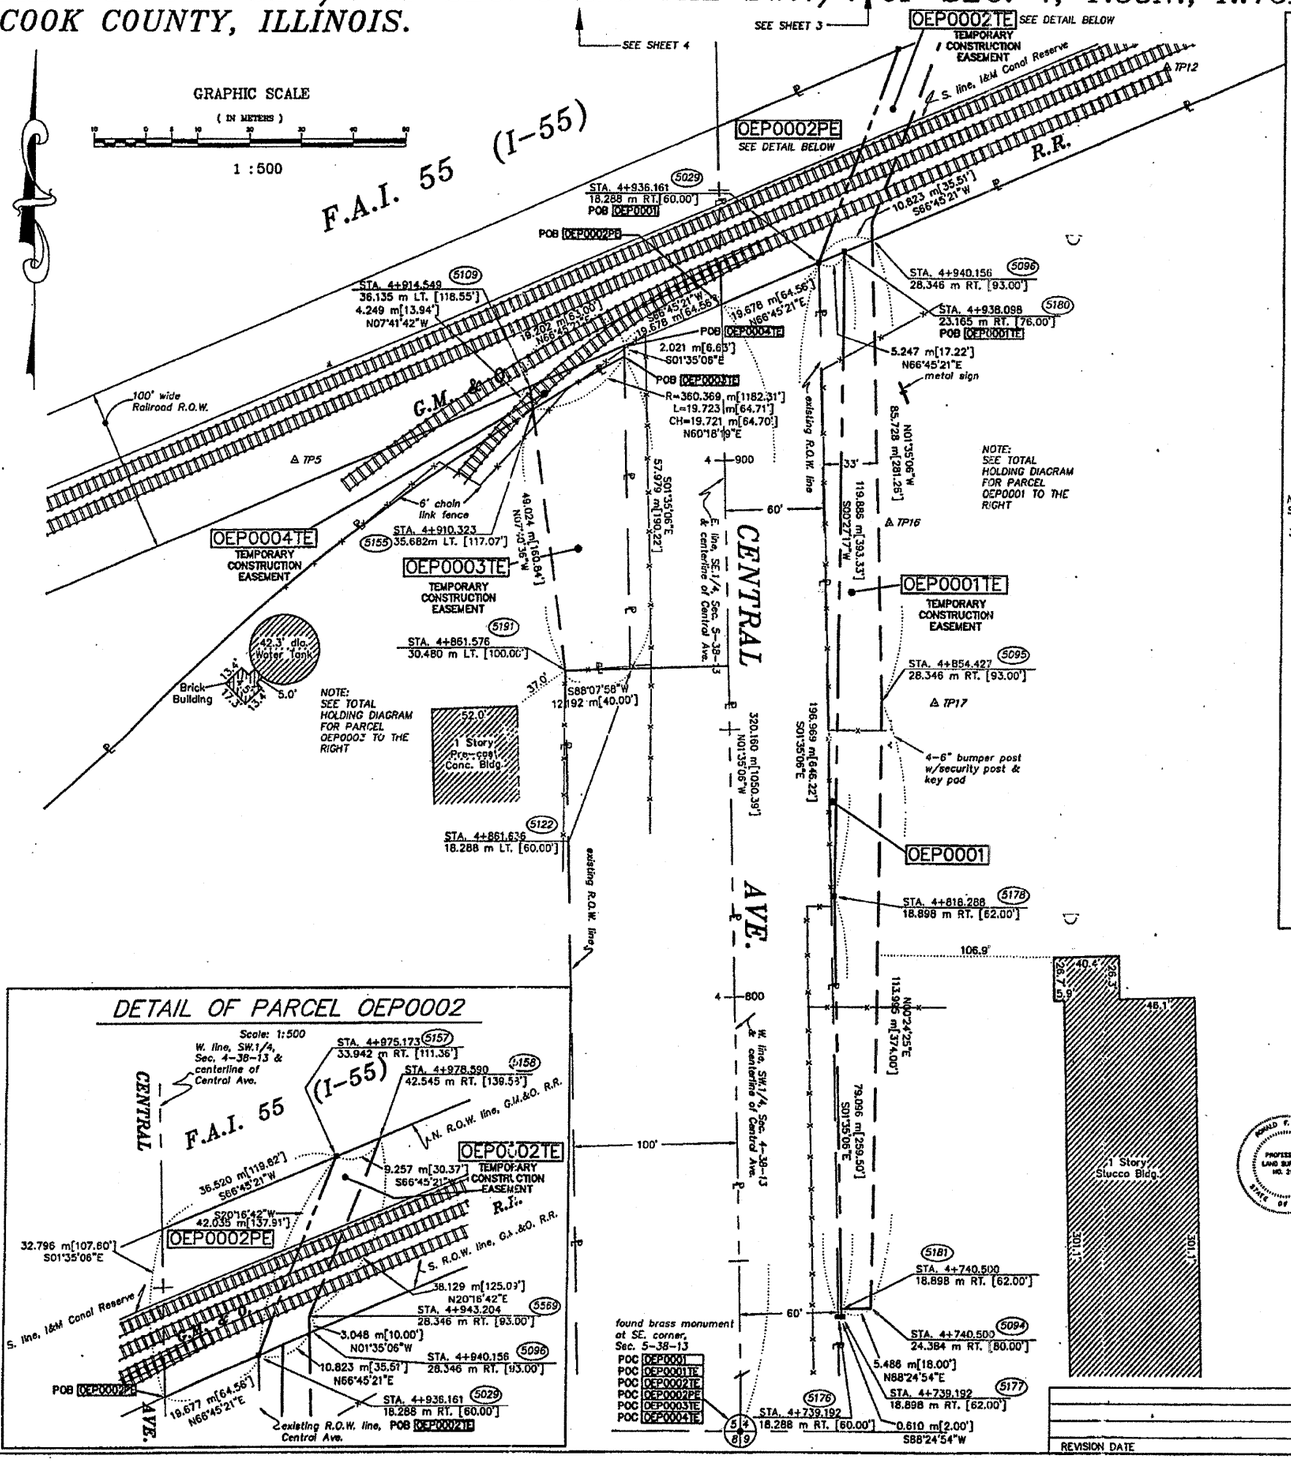

LEGEND

- SECTION CORNER
- QUARTER SECTION CORNER
- SECTION LINE
- QUARTER SECTION LINE
- QUARTER, QUARTER SECTION LINE
- PLATTED LOT LINE
- PROPERTY (DEED) LINE
- APPARENT PROPERTY LINE
- CENTERLINE
- EXISTING RIGHT OF WAY LINE
- PROPOSED RIGHT OF WAY LINE
- PROPOSED EASEMENT
- 129.32' MEASURED DIMENSION
- 129.32'(COMP) COMPUTED DIMENSION
- ( ) RECORD DATA
- EXISTING BUILDING
- ○ IRON PIPE OR ROD FOUND — REPLACED AFTER CONSTRUCTION
- + CUT CROSS FOUND OR SET
- ● T1, T2, T3 THESE STAKES REFERENCE FOUND OR SET MONUMENTATION. SET 5/8 INCH IRON ROD FLUSH WITH GROUND TO TIE FOUND IRON STAKE. IDENTIFIED BY COLORED PLASTIC CAP BEARING SURVEYORS REGISTRATION NUMBER.
- ● BT1, BT2, BT3 THESE STAKES, IN CULTIVATED AREAS, REFERENCE FOUND OR SET MONUMENTATION. BURIED 5/8 INCH IRON ROD 20 INCHES BELOW GROUND TO TIE FOUND IRON STAKE. IDENTIFIED BY COLORED PLASTIC CAP BEARING SURVEYORS REGISTRATION NUMBER.
- ■ STAKING OF PROPOSED RIGHT OF WAY. SET DIVISION OF HIGHWAYS SURVEY MARKER TO MONUMENT THE POSITION SHOWN. IDENTIFIED BY INSCRIPTION DATA AND SURVEYORS REGISTRATION NUMBER.
- ■M STAKING OF PROPOSED RIGHT OF WAY IN CULTIVATED AREAS. BURIED 5/8 INCH METAL ROD 20 INCHES BELOW GROUND TO MARK FUTURE SURVEY MARKER POSITION. IDENTIFIED BY COLORED PLASTIC CAP BEARING SURVEYORS REGISTRATION NUMBER.
- ⊕ PERMANENT SURVEY MARKER, I.D.O.T. STD. 2135 (TO BE SET BY OTHERS)
- □ RIGHT OF WAY STAKING PROPOSED TO BE SET.

PARCEL NO.	OWNER	TOTAL HOLDING ACRES m2	PART TAKEN ACRES m2	REMAINDER ACRES m2	PREV. DED. ACRES m2	EASEMENT ACRES m2	EASEMENT PURPOSE	PERMANENT TAX INDEX NUMBER	PROPERTY ACQUIRED BY
OEP0001	CITY INTERNATIONAL REAL ESTATE, L.L.C.	9.937 40213	0.092 372	9.845 39841	N/A	0.344 1392	GRADING	19-04-300-015 19-04-300-007	
OEP0002	THE ILLINOIS CENTRAL RAILROAD	13.175 53317	N/A	13.175 53317	N/A	TE-0.070 284 PE-0.212 856	GRADING PERMANENT	19-04-502-001 19-05-502-001	
OEP0003	DAUBERT CHEMICAL CO.	8.270 33468	N/A	8.270 33468	N/A	0.199 803	GRADING	19-05-400-012	
OEP0004	THE CHICAGO & ALTON RAILROAD CO.		N/A		N/A	0.015 59	GRADING	19-05-400-015	

STATE OF ILLINOIS } SS
COUNTY OF WILL }

THIS IS TO CERTIFY THAT RUETTIGER, TONELLI & ASSOCIATES, INC., AN ILLINOIS DESIGN FIRM NO. 184-001251, HAVE SURVEYED THE PLAT OF HIGHWAYS SHOWN HEREON BETWEEN SECTION 4, TOWNSHIP 38 NORTH, RANGE 13 EAST, AND SECTION 5, TOWNSHIP 38 NORTH, RANGE 13 EAST OF THE THIRD PRINCIPAL MERIDIAN, COOK COUNTY; THAT THE SURVEY IS TRUE AND COMPLETE AS SHOWN TO THE BEST OF ITS KNOWLEDGE AND BELIEF ; THAT THE PLAT CORRECTLY REPRESENTS SAID SURVEY, THAT ALL MONUMENTS FOUND AND ESTABLISHED ARE OF PERMANENT QUALITY, AND OCCUPY THE POSITIONS SHOWN THEREON AND THAT THE MONUMENTS ARE SUFFICIENT TO ENABLE THE SURVEY TO BE RETRACED. MADE FOR THE DEPARTMENT OF TRANSPORTATION, STATE OF ILLINOIS.

DATED AT JOLIET, ILLINOIS, THIS 16TH DAY OF July 2002 A.D.

RONALD F. HODGEN PROFESSIONAL LAND SURVEYOR NO. 2930 STATE OF ILLINOIS

ILLINOIS PROFESSIONAL LAND SURVEYOR

TO ENSURE AUTHENTICITY OF THIS DRAWING, IT MUST BEAR THE EMBOSSED SEAL OF THE CORPORATION OR PROFESSIONAL LICENSEE WHO PREPARED THIS DRAWING.

SEE SHEET 5 FOR COORDINATE DATA AND REFERENCE TIES.

RUETTIGER, TONELLI & ASSOCIATES, INC.
Land Surveyors/Engineers/Planners/Landscape Architects/G.I.S. Consultants
2174 SHEBLA STREET, JOLIET, ILLINOIS 60436, PH. (815) 744-9600 FAX (815) 744-0101
2903 SOUTH WASHINGTON STREET, SUITE 170, NAPERVILLE, ILLINOIS 60565, PH. (630) 420-1760 FAX (630) 420-1761

PLAT OF HIGHWAYS

STATE OF ILLINOIS
DEPARTMENT OF TRANSPORTATION
FAI 55 (I-55) @ Central Ave.

SECTION Central Ave. — COOK COUNTY
PROJECT FAI 55(I-55) — JOB NO. R90-011-01
STATION 4+700 — TO STATION 4+975
SCALE: 1:500 — SHEET 150 of 741

BUREAU OF LAND ACQUISITION
201 WEST CENTER COURT
SCHAUMBURG, ILLINOIS 60196

REVISION DATE	REVISION	MADE BY

N:\tech\2001\P0105\02.dwg Tue Jul 16 15:17:37 2002 E.C.