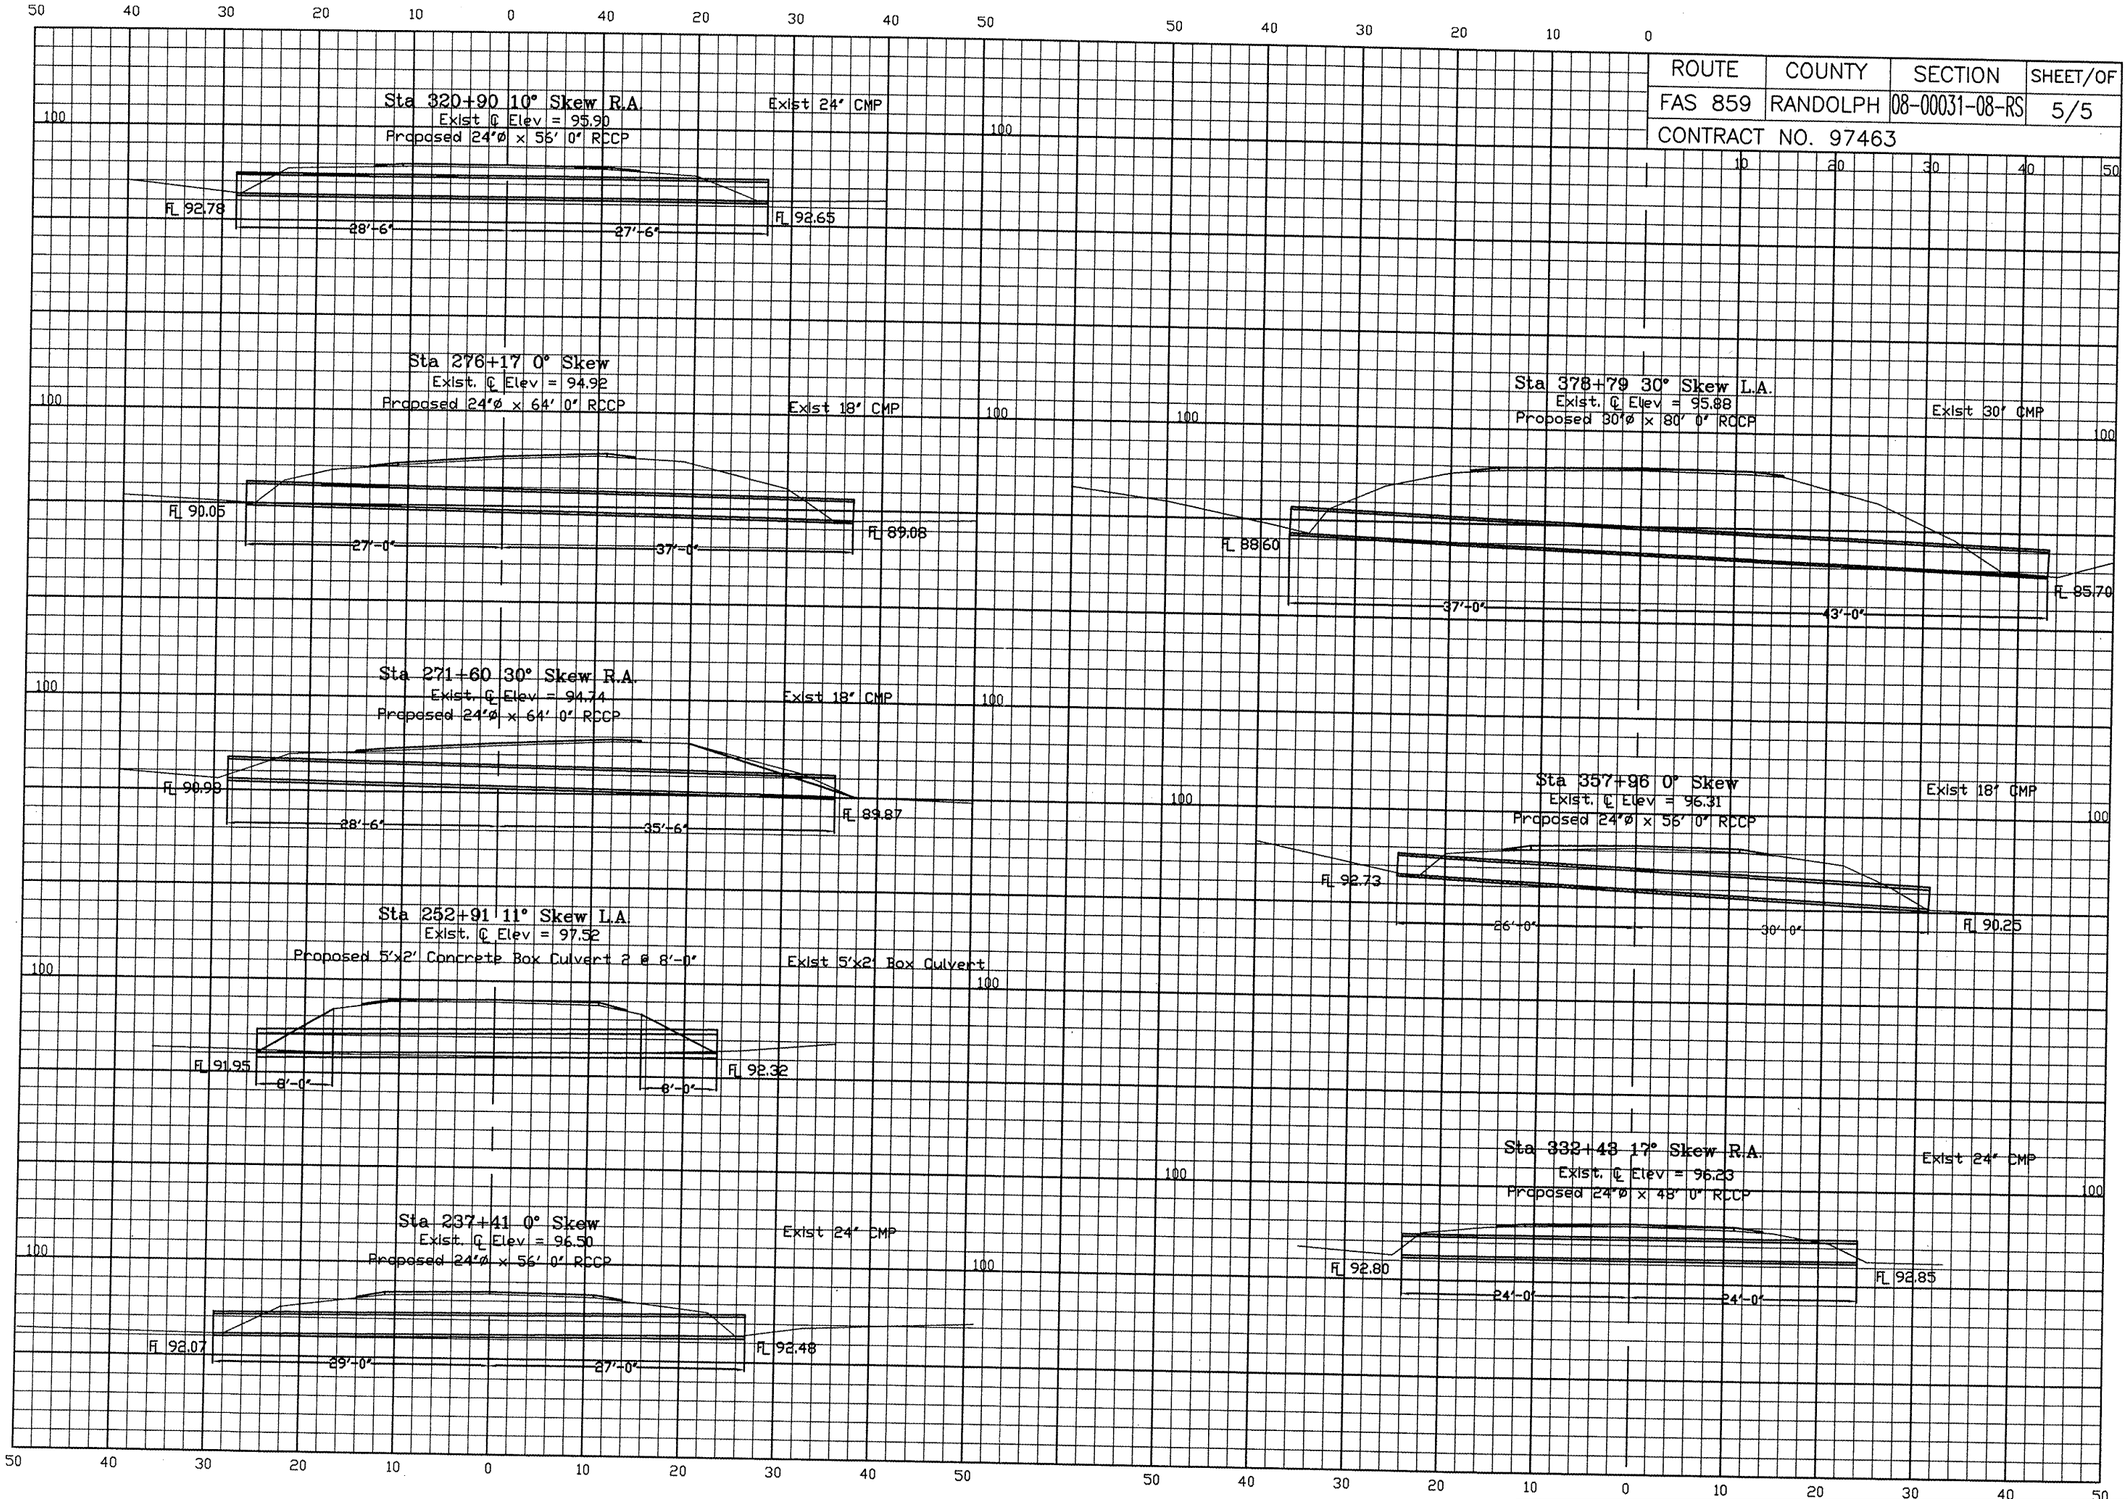ROUTE	COUNTY	SECTION	SHEET/OF
FAS 859	RANDOLPH	08-00031-08-RS	5/5
CONTRACT NO. 97463