COORDINATES SHOWN HEREON ARE BASED ON SURVEY CONTROL DATA AS PROVIDED BY THE ILLINOIS DEPARTMENT OF TRANSPORTATION.

COORDINATE TABLE

| STATION | OFFSET | NORTH | EAST |
|---|---|---|---|
| 141+92.90 | 55.0' RT | 644064.8189 | 2294982.1693 |
| 142+62.72 | 70.0' LT | 644207.9950 | 2294983.2083 |
| 143+25.00 | 70.0' LT | 644237.9708 | 2295037.7975 |
| 143+75.00 | 100.0' LT | 644288.3332 | 2295067.1849 |
| 144+25.00 | 100.0' LT | 644312.3994 | 2295111.0121 |
| 144+75.00 | 70.0' LT | 644310.1693 | 2295169.2790 |
| 146+00.00 | 55.0' RT | 644260.7668 | 2295339.0123 |
| 146+50.00 | 70.0' LT | 644394.4008 | 2295322.6740 |
| 147+00.00 | 130.0' LT | 644471.0596 | 2295337.6218 |
| 147+00.00 | 130.0' RT | 644243.1584 | 2295462.7658 |
| 147+50.00 | 130.0' LT | 644495.1257 | 2295381.4489 |
| 147+50.00 | 130.0' RT | 644267.2245 | 2295506.5930 |
| 148+85.00 | 70.0' LT | 644507.5118 | 2295528.6617 |
| 148+85.00 | 55.0' RT | 644397.9439 | 2295588.8271 |
| 151+57.24 | 70.0' LT | 644638.5454 | 2295767.2884 |
| PC 151+57.24 | 0 | 644577.1890 | 2295800.9840 |
| 151+57.24 | 55.0' RT | 644528.9775 | 2295827.4538 |

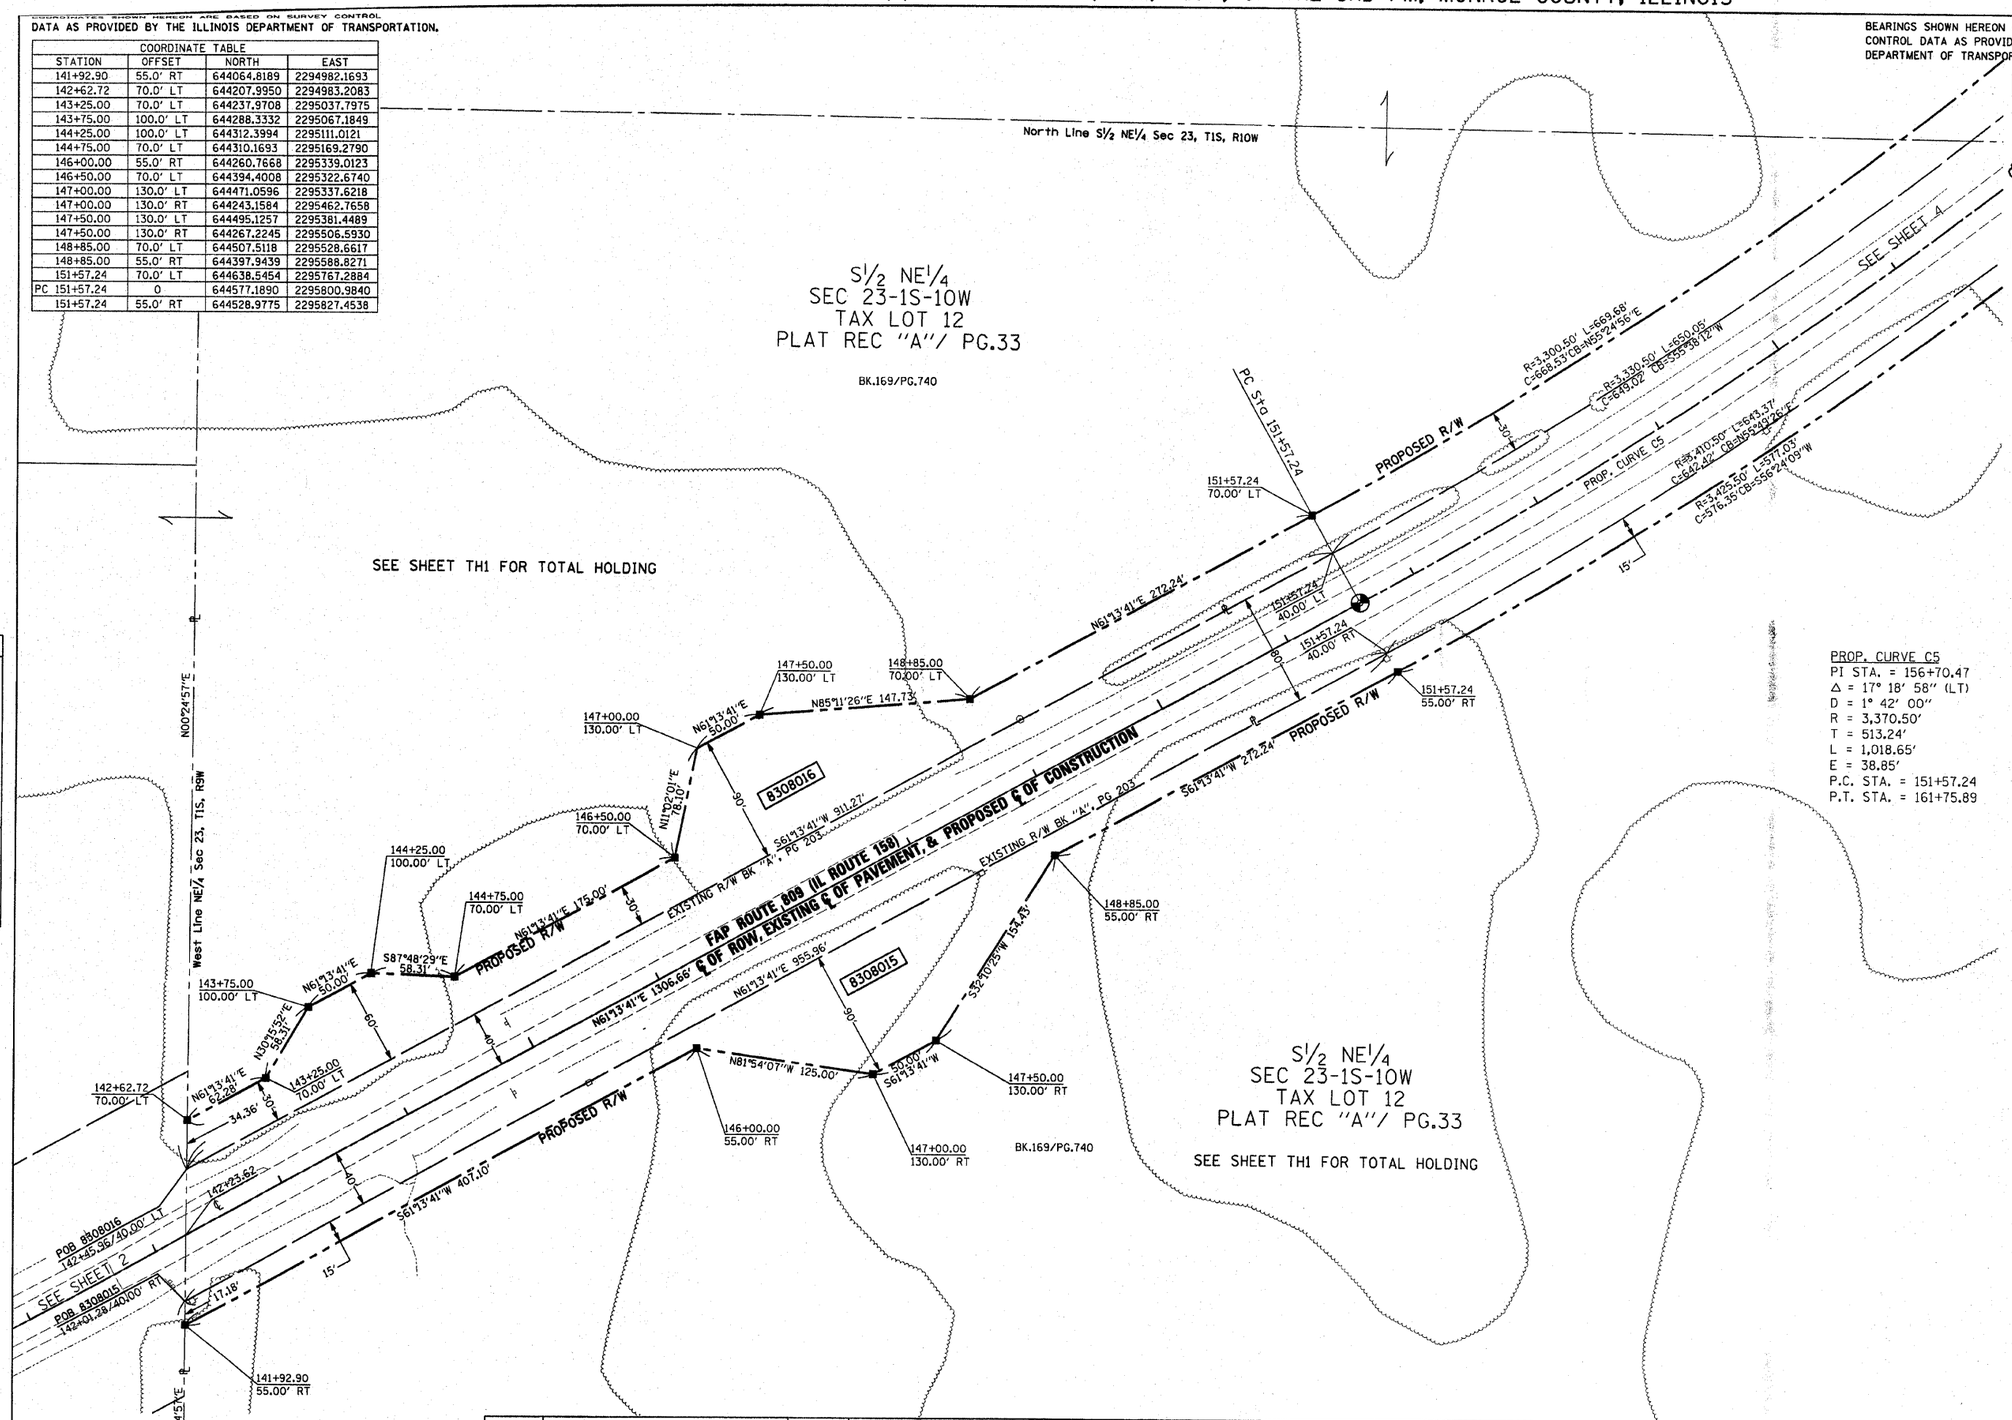


BEARINGS SHOWN HEREON ARE BASED ON SURVEY CONTROL DATA AS PROVIDED BY THE ILLINOIS DEPARTMENT OF TRANSPORTATION.

| FAP ROUTE | SECTION | COUNTY | TOTAL SHEETS | SHEET NO |
|---|---|---|---|---|
| 809 | 133,134 RS-4, 135 RS-5 | MONROE/ ST. CLAIR | 762 | 119 |

STA. 141+00 TO STA. 156+00

CONTRACT NO.: 76408 & 76A47

R-98-008-03

## LEGEND

SECTION CORNER

QUARTER SECTION CORNER

EXISTING CENTERLINE
EXISTING RIGHT OF WAY LINE
EXISTING EASEMENT LINE
PROPOSED CENTERLINE
PROPOSED RIGHT OF WAY LINE
PROPOSED TEMPORARY EASEMENT LINE
PROPOSED PERMANMENT EASEMENT LINE
SECTION LINE
QUARTER SECTION LINE
QUARTER QUARTER SECTION LINE
PROPERTY (DEED) LINE
APPARENT PROPERTY LINE
121.45' MEASURED DIMENSION
123.45' (COMP) COMPUTED DIMENSION
(123.45') RECORDED DIMENSION
FOUND IRON PIPE OR IRON ROD AT CORNER UNLESS OTHERWISE NOTED
SET ⅝ INCH IRON ROD AT CORNER UNLESS OTHERWISE NOTED
PERMANENT SURVEY MONUMENT, I.D.O.T. STD. 667101 (TO BE SET BY OTHERS)
CUT CROSS FOUND OR SET
FOUND RIGHT OF WAY MARKER
N89°21'38"W 120.00' PROPOSED ℄ OF CONSTRUCTION BEARING AND DISTANCE
SAME OWNERSHIP
EXISTING BUILDING

PROP. CURVE C5
PI STA. = 156+70.47
Δ = 17° 18' 58" (LT)
D = 1° 42' 00"
R = 3,370.50'
T = 513.24'
L = 1,018.65'
E = 38.85'
P.C. STA. = 151+57.24
P.T. STA. = 161+75.89

■ STAKING OF PROPOSED RIGHT OF WAY. SET ⅝ INCH METAL ROD WITH DIVISION OF HIGHWAY SURVEY MARKER TO MONUMENT THE POSITION SHOWN. IDENTIFIED BY INSCRIPTION DATA AND SURVEYORS REGISTRATION NUMBER. (PROPOSED RIGHT OF WAY CORNERS SET IN CULTIVATED AREAS SHALL BE A MINIMUM OF 20 INCHES BELOW THE GROUND SURFACES).

ALL DETAILS SHOWN NOT TO SCALE UNLESS OTHER WISE NOTED

STATE OF MISSOURI )
) SS
CITY OF ST. LOUIS )

I, RONNIE D. LOWE, AN ILLINOIS PROFESSIONAL LAND SURVEYOR, CERTIFY THAT I HAVE SURVEYED THE PLAT OF HIGHWAY SHOWN HEREON AND THAT THIS PROFESSIONAL SERVICE CONFORMS TO THE CURRENT ILLINOIS MINIMUM STANDARDS FOR A BOUNDARY SURVEY FOR THE PROPOSED PARCEL(S) TO BE ACQUIRED BY THE STATE OF ILLINOIS, DEPARTMENT OF TRANSPORTATION, SHOWN HEREON.

DATED _____

RONNIE D. LOWE, PLS NO. 035-003363
LICENSE EXPIRATION DATE: 11/30/2010

DAVID MASON & ASSOCIATES OF ILLINOIS, LTD.
Engineering
Architecture
Surveying
800 South Vandeventer Avenue
St. Louis, MO 63110
(314) 534-1030
ILLINOIS LICENCE NO: 184-000485
Expiration Date: April 30, 2011

ILLINOIS DEPARTMENT OF TRANSPORTATION
# PLAT OF HIGHWAYS
FAP ROUTE 809 (IL 158)
SECTION (133,134) RS-4, 135 RS-5
MONROE AND ST. CLAIR COUNTY
JOB NO. R-98-008-03

STATION 141+00 TO STATION 156+00

50' 0 50' 100'
SCALE: 1" = 50'



| PARCEL NO. | OWNER | TOTAL HOLDING | FEE SIMPLE ACQUISITION | | | | | | REMAINDER | EASEMENTS | | | PERMANMENT TAX NUMBER | PROPERTY ACQUIRED BY DOC. NO. |
|---|---|---|---|---|---|---|---|---|---|---|---|---|---|---|
| | | | GROSS | | PREVIOUSLY USED OR DEDICATED | | NET | | | PE = PERMANMENT TE = TEMPORARY | | EASEMENT PURPOSE | | |
| | | ACRES | ACRES | SQ. FT. | ACRES | SQ. FT. | ACRES | SQ. FT. | ACRES | ACRES | SQ. FT. | | | |
| 8308015 | Faust Trust - dated March 28, 1991 Book 169, Page 740 Title Report Number MW-137 | 66.6397 | 0.8639 | 37,632 | | | | | 65.7758 | | | | 04-23-200-016 | 329711 |
| 8308016 | Faust Trust - dated March 28, 1991 Book 169, Page 740 Title Report Number MW-137 | 28.4314 | 1.3414 | 58,432 | | | | | 27.0900 | | | | 04-23-200-016 | 329712 |

COMPLETION DATE OF FIELD WORK PERFORMED
LAND SURVEY: OCTOBER 06, 2006
RIGHT OF WAY STAKING: JUNE 02, 2009

ILLINOIS DEPARTMENT OF TRANSPORTATION
DIVISION OF HIGHWAYS/DISTRICT 8
1102 EASTPORT PLAZA DRIVE
COLLINSVILLE, ILLINOIS 62234-6198

SHEET 1 IS A COVER SHEET

| NO. | DATE | DESCRIPTION | BY |
|---|---|---|---|