PART OF THE NW¼ OF SECTION 6 T1S, R8W & SW¼ OF SECTION 31 T1N, R8W, OF THE 3RD PM, ST. CLAIR COUNTY, ILLINOIS

BEARINGS SHOWN HEREON ARE BASED ON SURVEY CONTROL DATA AS PROVIDED BY THE ILLINOIS DEPARTMENT OF TRANSPORTATION.

F.A.P. ROUTE	SECTION	COUNTY	TOTAL SHEETS	SHEET NO.
809	133,134 RS-5, 135 RS-6	MONROE/ ST. CLAIR	762	175
STA.	588+00	TO STA.	602+75	
CONTRACT NO.:	76408 & 76A47			

R-98-008-03

PROP. CURVE C23
PI STA. = 449+16.65
Δ = 20° 39′ 52″ (LT)
D = 01° 46′ 56″
R = 3,215.00′
T = 586.13′
L = 1,159.53′
E = 52.99′
P.C. STA. = 580+74.28
P.T. STA. = 592+33.81

N

LEGEND

SECTION CORNER

QUARTER SECTION CORNER

- EXISTING CENTERLINE
- EXISTING RIGHT OF WAY LINE
- EXISTING EASEMENT LINE
- PROPOSED CENTERLINE
- PROPOSED RIGHT OF WAY LINE
- PROPOSED TEMPORARY EASEMENT LINE
- PROPOSED PERMANENT EASEMENT LINE
- SECTION LINE
- QUARTER SECTION LINE
- QUARTER QUARTER SECTION LINE
- PROPERTY (DEED) LINE
- APPARENT PROPERTY LINE
- 121.45′ MEASURED DIMENSION
- 123.45′ (COMP) COMPUTED DIMENSION
- (123.45′) RECORDED DIMENSION
- FOUND IRON PIPE OR IRON ROD AT CORNER UNLESS OTHERWISE NOTED
- SET ⅝ INCH IRON ROD AT CORNER UNLESS OTHERWISE NOTED
- PERMANENT SURVEY MONUMENT, I.D.O.T. STD. 667101 (TO BE SET BY OTHERS)
- CUT CROSS FOUND OR SET
- FOUND RIGHT OF WAY MARKER
- N89°21′38″W 120.00′ PROPOSED ℄ OF CONSTRUCTION BEARING AND DISTANCE
- SAME OWNERSHIP
- EXISTING BUILDING

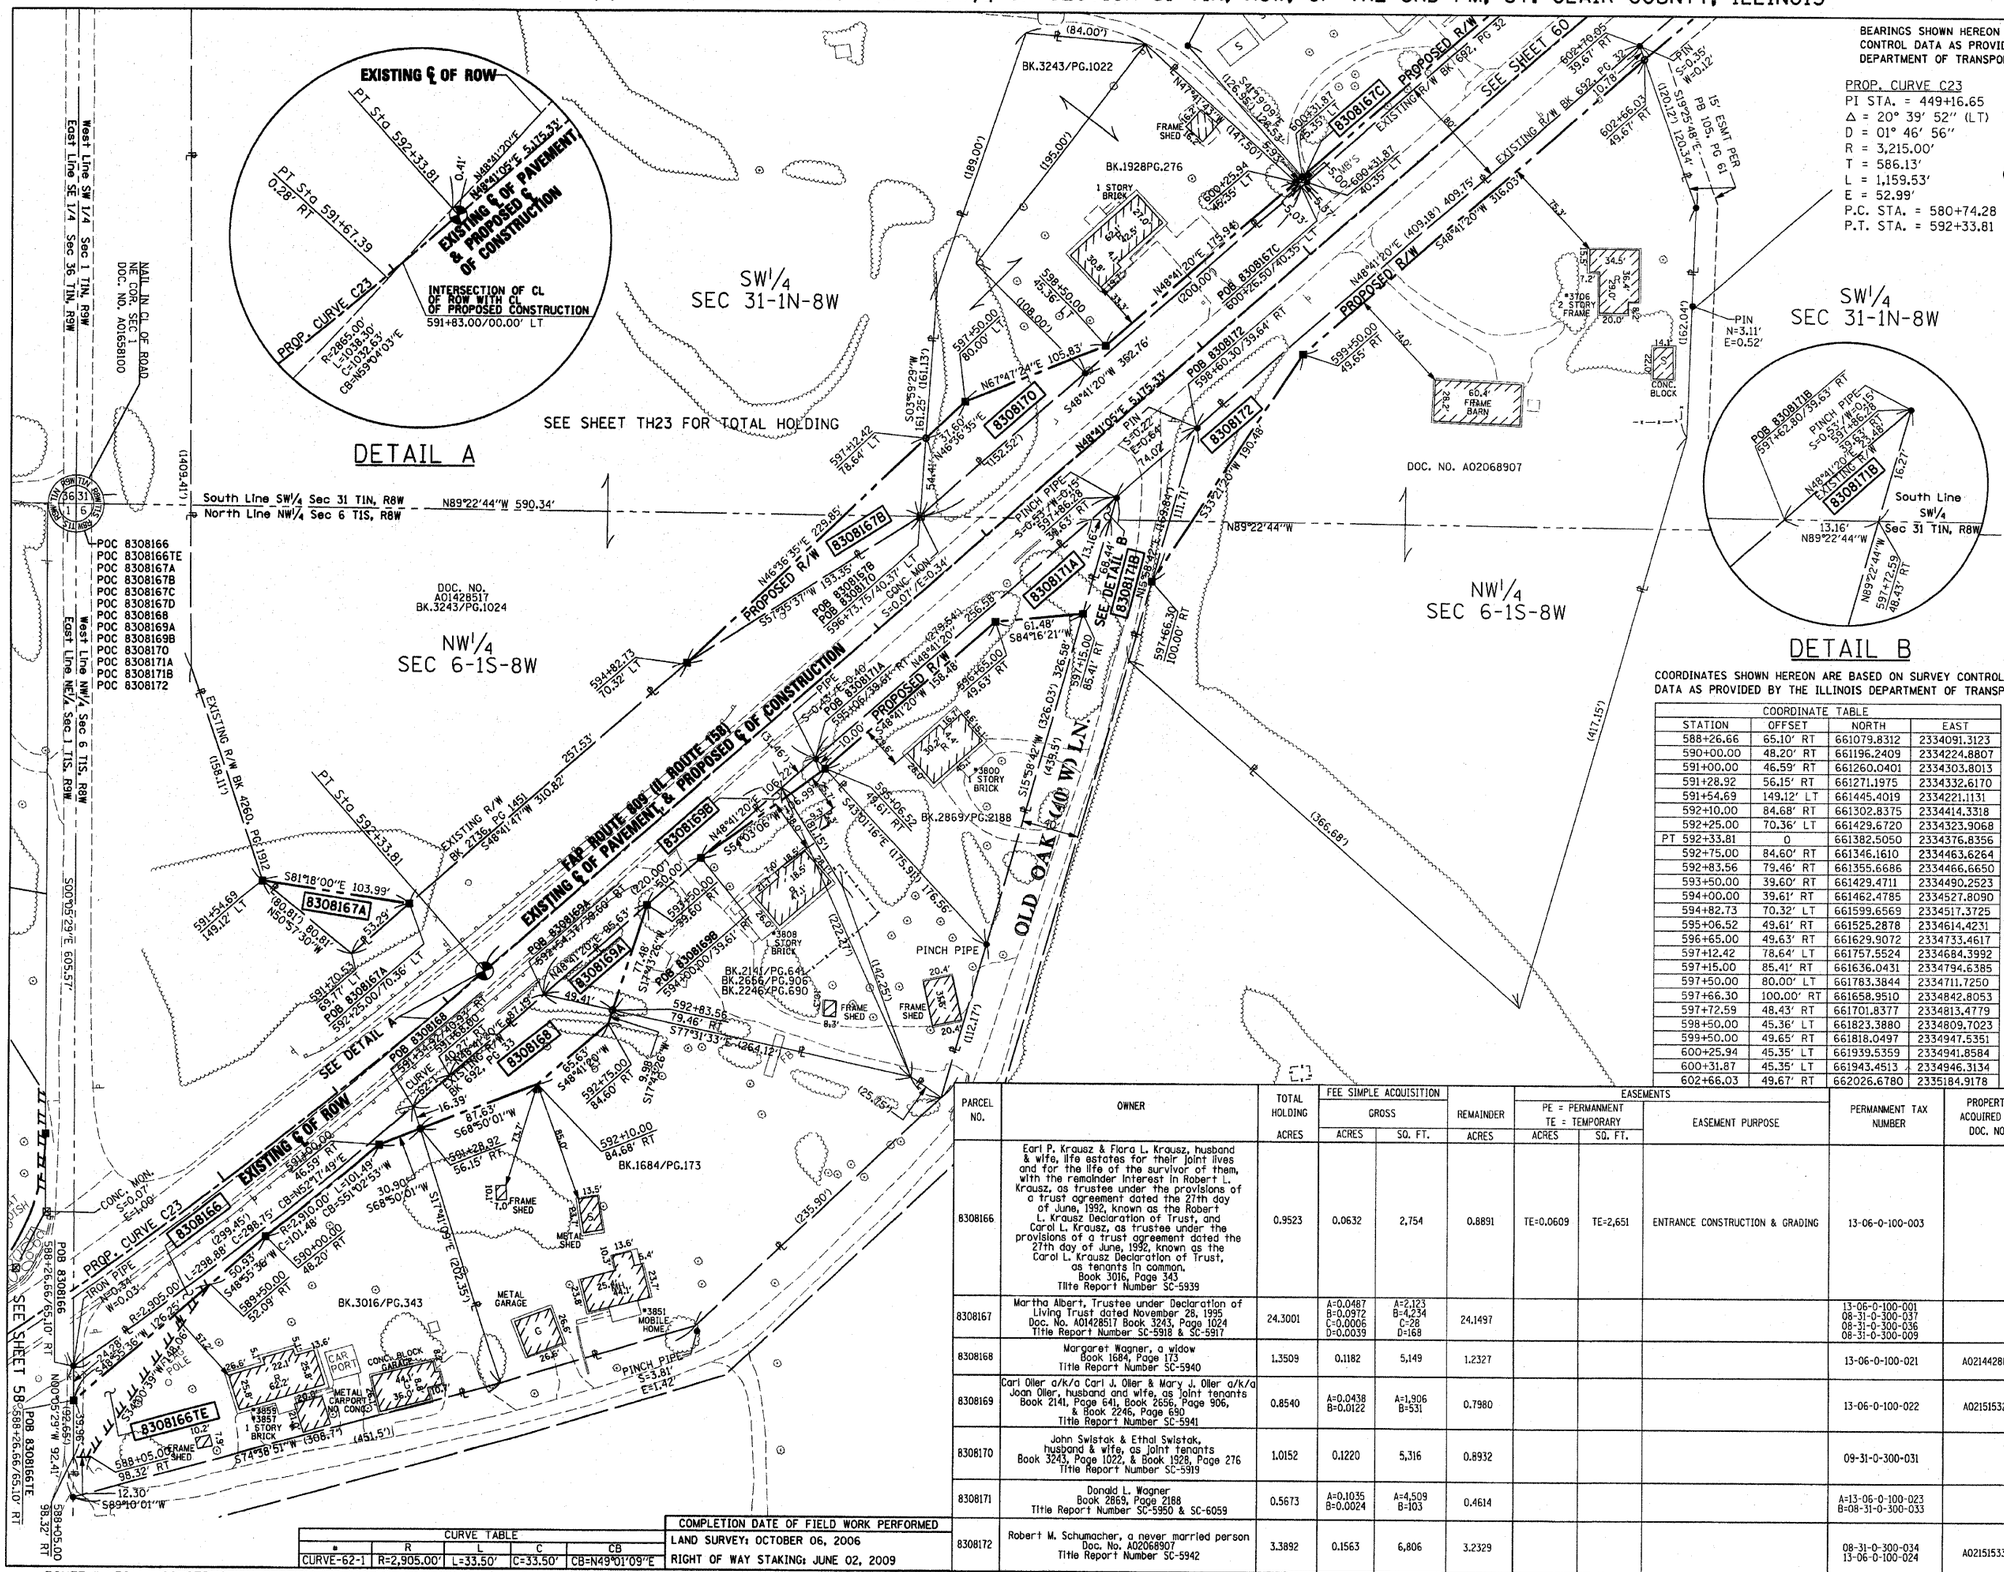

COORDINATES SHOWN HEREON ARE BASED ON SURVEY CONTROL DATA AS PROVIDED BY THE ILLINOIS DEPARTMENT OF TRANSPORTATION.

COORDINATE TABLE			
STATION	OFFSET	NORTH	EAST
588+26.66	65.10′ RT	661079.8312	2334091.3123
590+00.00	48.20′ RT	661196.2409	2334224.8807
591+00.00	46.59′ RT	661260.0401	2334303.8013
591+28.92	56.15′ RT	661271.1975	2334332.6170
591+54.69	149.12′ LT	661445.4019	2334221.1131
592+10.00	84.68′ RT	661302.8375	2334414.3318
592+25.00	70.36′ LT	661429.6720	2334323.9068
PT 592+33.81	0	661382.5050	2334376.8356
592+75.00	84.60′ RT	661346.1610	2334463.6264
592+83.56	79.46′ RT	661355.6686	2334466.6650
593+50.00	39.60′ RT	661429.4711	2334490.2523
594+00.00	39.61′ RT	661462.4785	2334527.8090
594+82.73	70.32′ LT	661599.6569	2334517.3725
595+06.52	49.61′ RT	661525.2878	2334614.4231
596+65.00	49.63′ RT	661629.9072	2334733.4617
597+12.42	78.64′ LT	661757.5524	2334684.3992
597+15.00	85.41′ RT	661636.0431	2334794.6385
597+50.00	80.00′ LT	661783.3844	2334711.7250
597+66.30	100.00′ RT	661658.9510	2334842.8053
597+72.59	48.43′ RT	661701.8377	2334813.4779
598+50.00	45.36′ LT	661823.3880	2334809.7023
599+50.00	49.65′ RT	661818.0497	2334947.5351
600+25.94	45.35′ LT	661939.5359	2334941.8584
600+31.87	45.35′ LT	661943.4513	2334946.3134
602+66.03	49.67′ RT	662026.6780	2335184.9178

■ STAKING OF PROPOSED RIGHT OF WAY. SET ⅝ INCH METAL ROD WITH DIVISION OF HIGHWAY SURVEY MARKER TO MONUMENT THE POSITION SHOWN. IDENTIFIED BY INSCRIPTION DATA AND SURVEYORS REGISTRATION NUMBER. (PROPOSED RIGHT OF WAY CORNERS SET IN CULTIVATED AREAS SHALL BE A MINIMUM OF 20 INCHES BELOW THE GROUND SURFACES).

ALL DETAILS SHOWN NOT TO SCALE UNLESS OTHER WISE NOTED

CURVE TABLE				
•	R	L	C	CB
CURVE-62-1	R=2,905.00′	L=33.50′	C=33.50′	CB=N49°01′09″E

COMPLETION DATE OF FIELD WORK PERFORMED
LAND SURVEY: OCTOBER 06, 2006
RIGHT OF WAY STAKING: JUNE 02, 2009

PARCEL NO.	OWNER	TOTAL HOLDING	FEE SIMPLE ACQUISITION GROSS		REMAINDER	EASEMENTS PE = PERMANENT TE = TEMPORARY		EASEMENT PURPOSE	PERMANENT TAX NUMBER	PROPERTY ACQUIRED BY DOC. NO.
		ACRES	ACRES	SQ. FT.	ACRES	ACRES	SQ. FT.			
8308166	Earl P. Krausz & Flora L. Krausz, husband & wife, life estates for their joint lives and for the life of the survivor of them, with the remainder interest in Robert L. Krausz, as trustee under the provisions of a trust agreement dated the 27th day of June, 1992, known as the Robert L. Krausz Declaration of Trust, and Carol L. Krausz, as trustee under the provisions of a trust agreement dated the 27th day of June, 1992, known as the Carol L. Krausz Declaration of Trust, as tenants in common. Book 3016, Page 343 Title Report Number SC-5939	0.9523	0.0632	2,754	0.8891	TE=0.0609	TE=2,651	ENTRANCE CONSTRUCTION & GRADING	13-06-0-100-003	
8308167	Martha Albert, Trustee under Declaration of Living Trust dated November 28, 1995 Doc. No. A01428517 Book 3243, Page 1024 Title Report Number SC-5918 & SC-5917	24.3001	A=0.0487 B=0.0972 C=0.0006 D=0.0039	A=2,123 B=4,234 C=28 D=168	24.1497				13-06-0-100-001 08-31-0-300-037 08-31-0-300-036 08-31-0-300-009	
8308168	Margaret Wagner, a widow Book 1684, Page 173 Title Report Number SC-5940	1.3509	0.1182	5,149	1.2327				13-06-0-100-021	A02144288
8308169	Carl Oller a/k/a Carl J. Oller & Mary J. Oller a/k/a Joan Oller, husband and wife, as joint tenants Book 2141, Page 641, Book 2666, Page 906, & Book 2246, Page 690 Title Report Number SC-5941	0.8540	A=0.0438 B=0.0122	A=1,906 B=531	0.7980				13-06-0-100-022	A02151532
8308170	John Swistak & Ethal Swistak, husband & wife, as joint tenants Book 3243, Page 1022, & Book 1928, Page 276 Title Report Number SC-5919	1.0152	0.1220	5,316	0.8932				09-31-0-300-031	
8308171	Donald L. Wagner Book 2869, Page 2188 Title Report Number SC-5950 & SC-6059	0.5673	A=0.1035 B=0.0024	A=4,509 B=103	0.4614				A=13-06-0-100-023 B=08-31-0-300-033	
8308172	Robert M. Schumacher, a never married person Doc. No. A02068907 Title Report Number SC-5942	3.3892	0.1563	6,806	3.2329				08-31-0-300-034 13-06-0-100-024	A02151533

STATE OF MISSOURI)
) SS
CITY OF ST. LOUIS)

I, RONNIE D. LOWE, AN ILLINOIS PROFESSIONAL LAND SURVEYOR, CERTIFY THAT I HAVE SURVEYED THE PLAT OF HIGHWAY SHOWN HEREON AND THAT THIS PROFESSIONAL SERVICE CONFORMS TO THE CURRENT ILLINOIS MINIMUM STANDARDS FOR A BOUNDARY SURVEY FOR THE PROPOSED PARCEL(S) TO BE ACQUIRED BY THE STATE OF ILLINOIS, DEPARTMENT OF TRANSPORTATION, SHOWN HEREON.

DATED _____

RONNIE D. LOWE, PLS NO. 035-003363
LICENSE EXPIRATION DATE: 11/30/2010

DAVID MASON & ASSOCIATES
Engineering
Architecture
Surveying
800 South Vandeventer Avenue
St. Louis, MO 63110
(314) 534-1030
ILLINOIS LICENCE NO: 184-000485
Expiration Date: April 30, 2011

ILLINOIS DEPARTMENT OF TRANSPORTATION
PLAT OF HIGHWAYS
FAP ROUTE 809 (IL 158)
SECTION (133,134) RS-5, 135 RS-6
MONROE AND ST. CLAIR COUNTY
JOB NO. R-98-008-03
STATION 588+00 TO STATION 602+75

50′ 0 50′ 100′
SCALE: 1″ = 50′

SHEET 59 OF 127

ILLINOIS DEPARTMENT OF TRANSPORTATION
DIVISION OF HIGHWAYS/DISTRICT 8
1102 EASTPORT PLAZA DRIVE
COLLINSVILLE, ILLINOIS 62234-6198

NO.	DESCRIPTION	BY	DATE

$$DATE$$
•DATE-TIME•
•DGN-SPEC•
•REF•
•REF•
•REF•
•REF•

ROUTE IL 158 CONSTRUCTION SECTION 133, 134 RS-5, 135 RS-6 ST. CLAIR COUNTY JOB # R-98-008-03 PART OF THE NW¼ OF SECTION 6 T1S, R8W & SW¼ OF SECTION 31 T1N, R8W, OF THE 3RD PM

SHEET 1 IS A COVER SHEET