PARCEL NO.	OWNER	TOTAL HOLDING	FEE SIMPLE ACQUISITION						REMAINDER	EASEMENTS			PERMANENT TAX NUMBER	PROPERTY ACQUIRED BY
			GROSS		PREVIOUSLY USED & DEDICATED		NET			PE = PERMANENT TE = TEMPORARY		EASEMENT PURPOSE		
		ACRES	ACRES	SQ. FT.	ACRES	SQ. FT.	ACRES	SQ. FT.	ACRES	ACRES	SQ. FT.			
8308282	Jeannine M. Schneider Book 1352 Page 37 Title Report Number SC-5908	0.7347							0.7347	TE=0.0369	TE=1,609		08-29-400-024	
8308283	Cross Oil Company, a Corporation Book 2292 Page 1640 & Book 2522 Page 1678 Title Report Number SC-4083 & SC-5909	1.4207							1.4207	TE=0.0165	TE=720		08-29-400-026(pt) 08-29-400-027 08-29-400-045(pt)	
8308284	Marco Investments Partnership Doc. No. A01897778 Title Report Number SC-5995	7.6633	0.0078	338					7.6555				08-29-223-006	

SEE SHEET TH19 FOR TOTAL HOLDING

DOC. NO. A01897778

BEARINGS SHOWN HEREON ARE BASED ON SURVEY CONTROL DATA AS PROVIDED BY THE ILLINOIS DEPARTMENT OF TRANSPORTATION.

FAP ROUTE	SECTION	COUNTY	TOTAL SHEETS	SHEET NO.
809	133,134 RS-5, 135 RS-6	MONROE/ ST. CLAIR	162	196
STA. 712+00		TO STA. END		

CONTRACT NO.: 76408 & 76A47

R-98-008-03

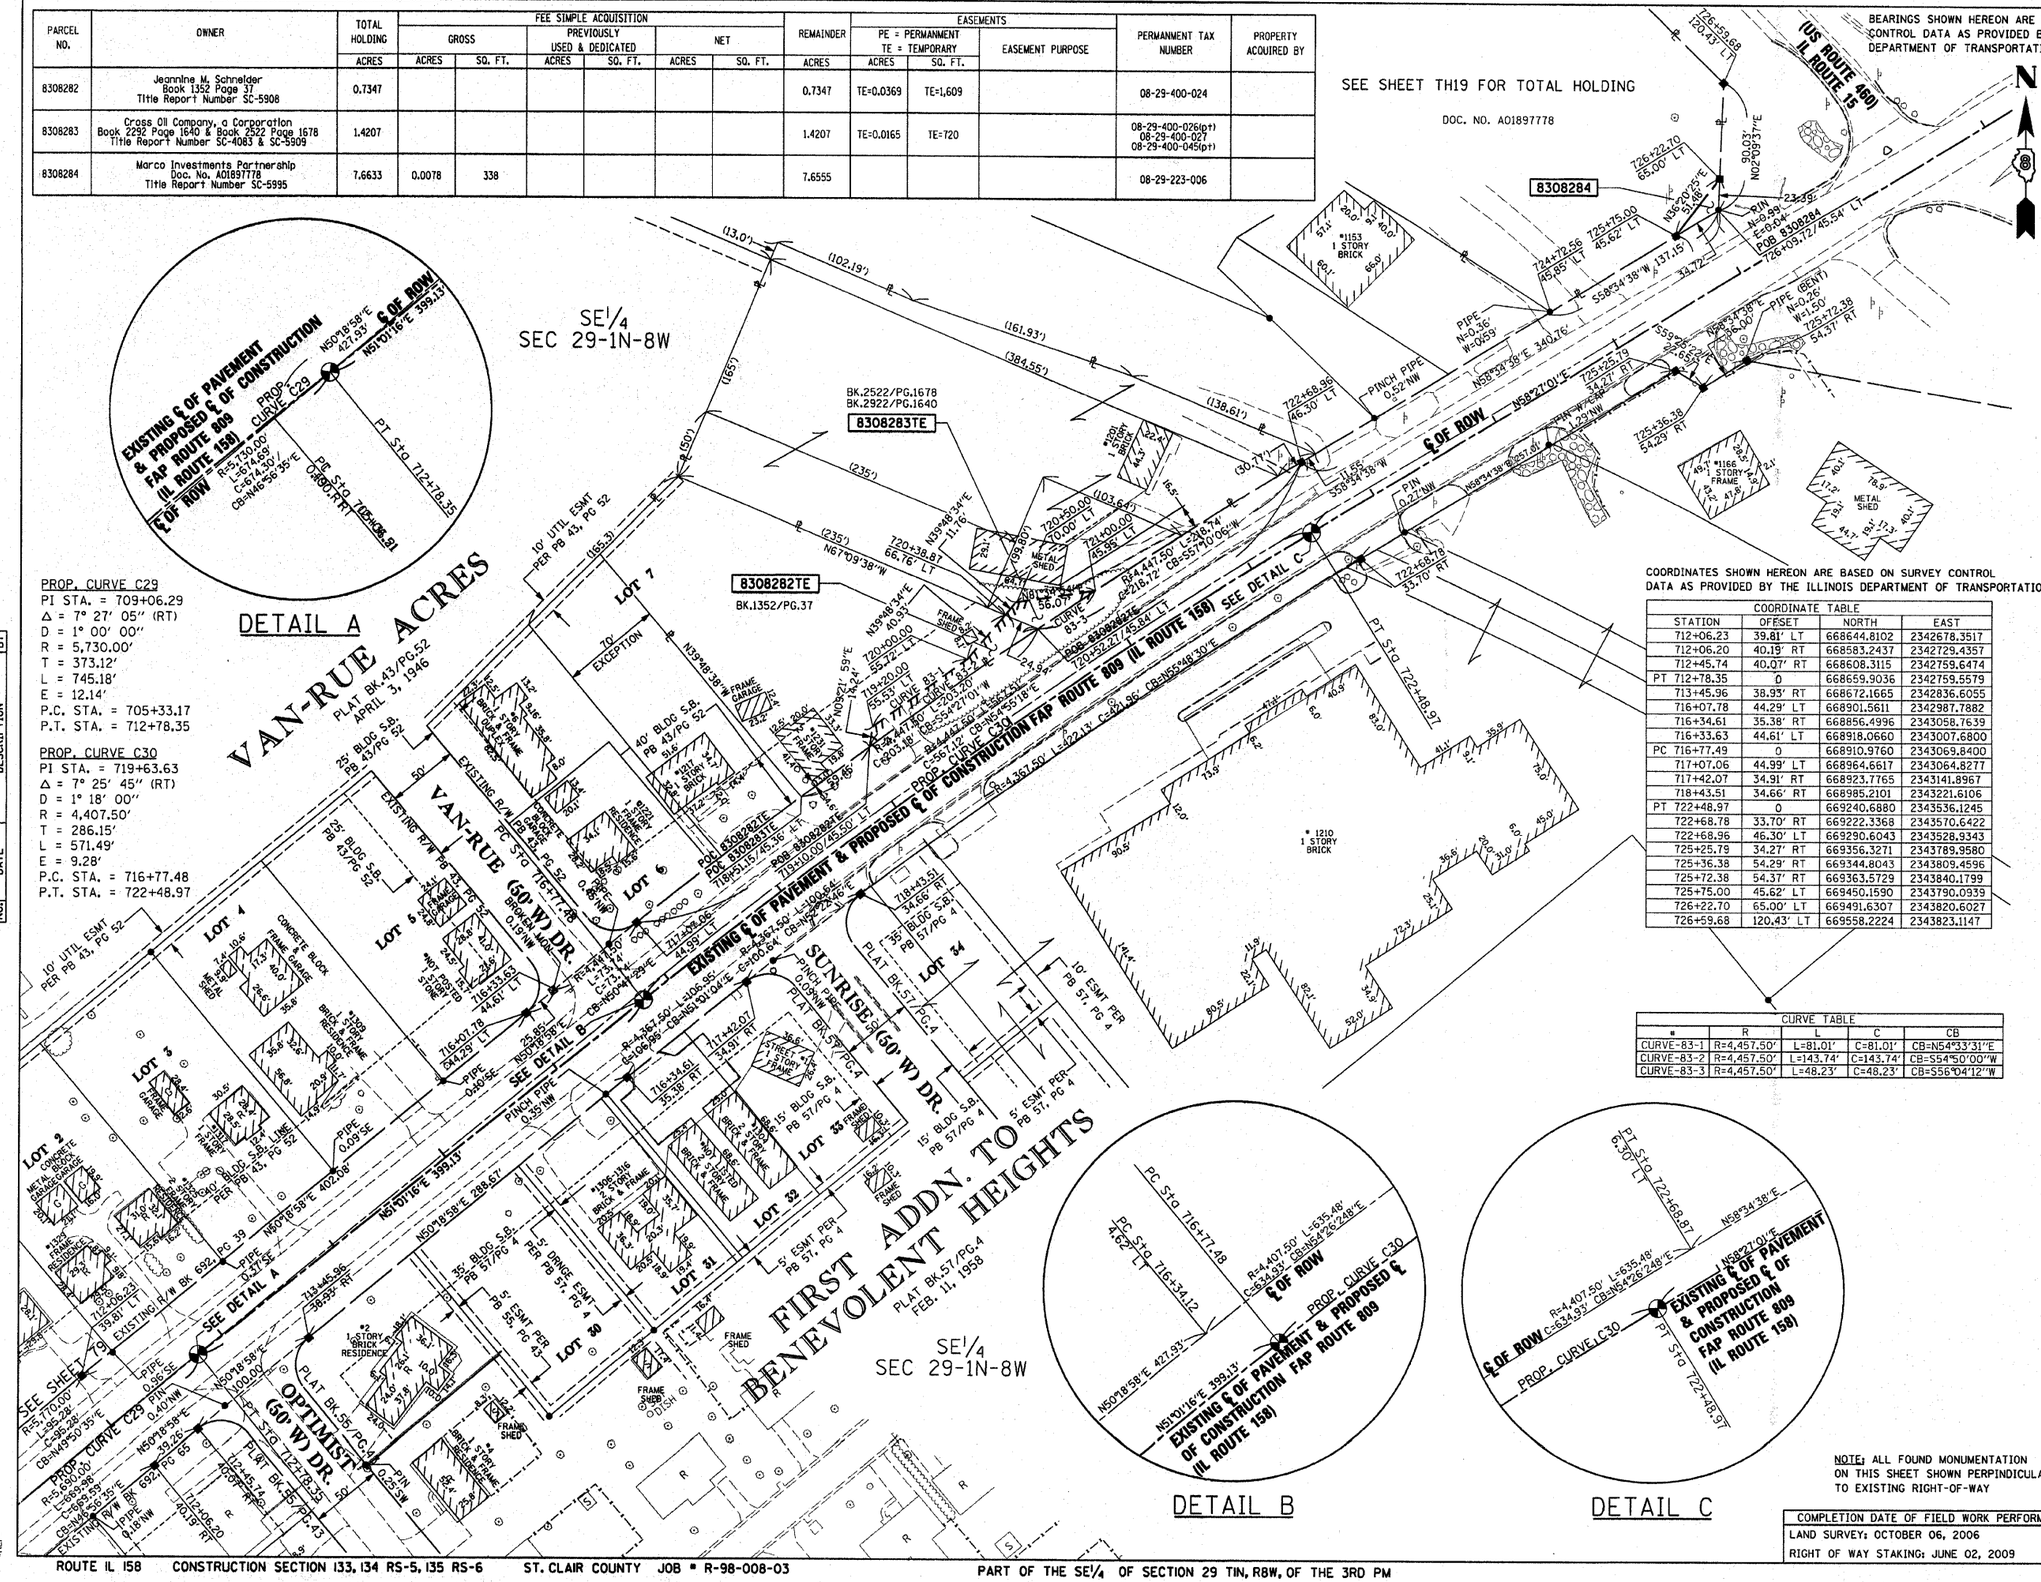

DETAIL A

DETAIL B

DETAIL C

COORDINATES SHOWN HEREON ARE BASED ON SURVEY CONTROL DATA AS PROVIDED BY THE ILLINOIS DEPARTMENT OF TRANSPORTATION.

COORDINATE TABLE				
	STATION	OFFSET	NORTH	EAST
	712+06.23	39.81' LT	668644.8102	2342678.3517
	712+06.20	40.19' RT	668583.2437	2342729.4357
	712+45.74	40.07' RT	668608.3115	2342759.6474
PT	712+78.35	0	668659.9036	2342759.5579
	713+45.96	38.93' RT	668672.1665	2342836.6055
	716+07.78	44.29' LT	668901.5611	2342987.7882
	716+34.61	35.38' RT	668856.4996	2343058.7639
	716+33.63	44.61' LT	668918.0660	2343007.6800
PC	716+77.49	0	668910.9760	2343069.8400
	717+07.06	44.99' LT	668964.6617	2343064.8277
	717+42.07	34.91' RT	668923.7765	2343141.8967
	718+43.51	34.66' RT	668985.2101	2343221.6106
PT	722+48.97	0	669240.6880	2343536.1245
	722+68.78	33.70' RT	669222.3368	2343570.6422
	722+68.96	46.30' LT	669290.6043	2343528.9343
	725+25.79	34.27' RT	669356.3271	2343789.9580
	725+36.38	54.29' RT	669344.8043	2343809.4596
	725+72.38	54.37' RT	669363.5729	2343840.1799
	725+75.00	45.62' LT	669450.1590	2343790.0939
	726+22.70	65.00' LT	669491.6307	2343820.6027
	726+59.68	120.43' LT	669558.2224	2343823.1147

CURVE TABLE				
#	R	L	C	CB
CURVE-83-1	R=4,457.50'	L=81.01'	C=81.01'	CB=N54°33'31"E
CURVE-83-2	R=4,457.50'	L=143.74'	C=143.74'	CB=S54°50'00"W
CURVE-83-3	R=4,457.50'	L=48.23'	C=48.23'	CB=S56°04'12"W

LEGEND

- SECTION CORNER
- QUARTER SECTION CORNER
- EXISTING CENTERLINE
- EXISTING RIGHT OF WAY LINE
- EXISTING EASEMENT LINE
- PROPOSED CENTERLINE
- PROPOSED RIGHT OF WAY LINE
- PROPOSED TEMPORARY EASEMENT LINE
- PROPOSED PERMANENT EASEMENT LINE
- SECTION LINE
- QUARTER SECTION LINE
- QUARTER QUARTER SECTION LINE
- PROPERTY (DEED) LINE
- APL APPARENT PROPERTY LINE
- 121.45' MEASURED DIMENSION
- 123.45' (COMP) COMPUTED DIMENSION
- (123.45') RECORDED DIMENSION
- FOUND IRON PIPE OR IRON ROD AT CORNER UNLESS OTHERWISE NOTED
- SET ⅝ INCH IRON ROD AT CORNER UNLESS OTHERWISE NOTED
- PERMANENT SURVEY MONUMENT, I.D.O.T. STD. 667101 (TO BE SET BY OTHERS)
- CUT CROSS FOUND OR SET
- FOUND RIGHT OF WAY MARKER
- N89°21'38"W 120.00' PROPOSED ℄ OF CONSTRUCTION BEARING AND DISTANCE
- SAME OWNERSHIP
- EXISTING BUILDING

■ STAKING OF PROPOSED RIGHT OF WAY. SET ⅝ INCH METAL ROD WITH DIVISION OF HIGHWAY SURVEY MARKER TO MONUMENT THE POSITION SHOWN. IDENTIFIED BY INSCRIPTION DATA AND SURVEYORS REGISTRATION NUMBER. (PROPOSED RIGHT OF WAY CORNERS SET IN CULTIVATED AREAS SHALL BE A MINIMUM OF 20 INCHES BELOW THE GROUND SURFACES).

ALL DETAILS SHOWN NOT TO SCALE UNLESS OTHER WISE NOTED

STATE OF MISSOURI)
) SS
CITY OF ST. LOUIS)

I, RONNIE D. LOWE, AN ILLINOIS PROFESSIONAL LAND SURVEYOR, CERTIFY THAT I HAVE SURVEYED THE PLAT OF HIGHWAY SHOWN HEREON AND THAT THIS PROFESSIONAL SERVICE CONFORMS TO THE CURRENT ILLINOIS MINIMUM STANDARDS FOR A BOUNDARY SURVEY FOR THE PROPOSED PARCEL(S) TO BE ACQUIRED BY THE STATE OF ILLINOIS, DEPARTMENT OF TRANSPORTATION, SHOWN HEREON.

DATED _____

RONNIE D. LOWE, PLS NO. 035-003363
LICENSE EXPIRATION DATE: 11/30/2010

DAVID MASON & ASSOCIATES OF ILLINOIS, LTD.
Engineering
Architecture
Surveying
800 South Vandeventer Avenue
St. Louis, MO 63110
(314) 534-1030
ILLINOIS LICENCE NO: 184-000485
Expiration Date: April 30, 2011

NOTE: ALL FOUND MONUMENTATION ON THIS SHEET SHOWN PERPINDICULAR TO EXISTING RIGHT-OF-WAY

COMPLETION DATE OF FIELD WORK PERFORMED
LAND SURVEY: OCTOBER 06, 2006
RIGHT OF WAY STAKING: JUNE 02, 2009

ILLINOIS DEPARTMENT OF TRANSPORTATION

PLAT OF HIGHWAYS

FAP ROUTE 809 (IL 158)
SECTION (133,134) RS-5, 135 RS-6
MONROE AND ST. CLAIR COUNTY
JOB NO. R-98-008-03

STATION 712+00 TO STATION END

50' 0 50' 100'
SCALE: 1" = 50'

SHEET 80 OF 127

ILLINOIS DEPARTMENT OF TRANSPORTATION
DIVISION OF HIGHWAYS/DISTRICT 8
1102 EASTPORT PLAZA DRIVE
COLLINSVILLE, ILLINOIS 62234-6198

SHEET 1 IS A COVER SHEET

NO.	DATE	DESCRIPTION	BY