Contract 85516

| ROUTE | SECTION | SHEET |
|---|---|---|
| C.H. 8 | 04-00361-00-PV | 39 OF 56 |

HONONEGAH ROAD

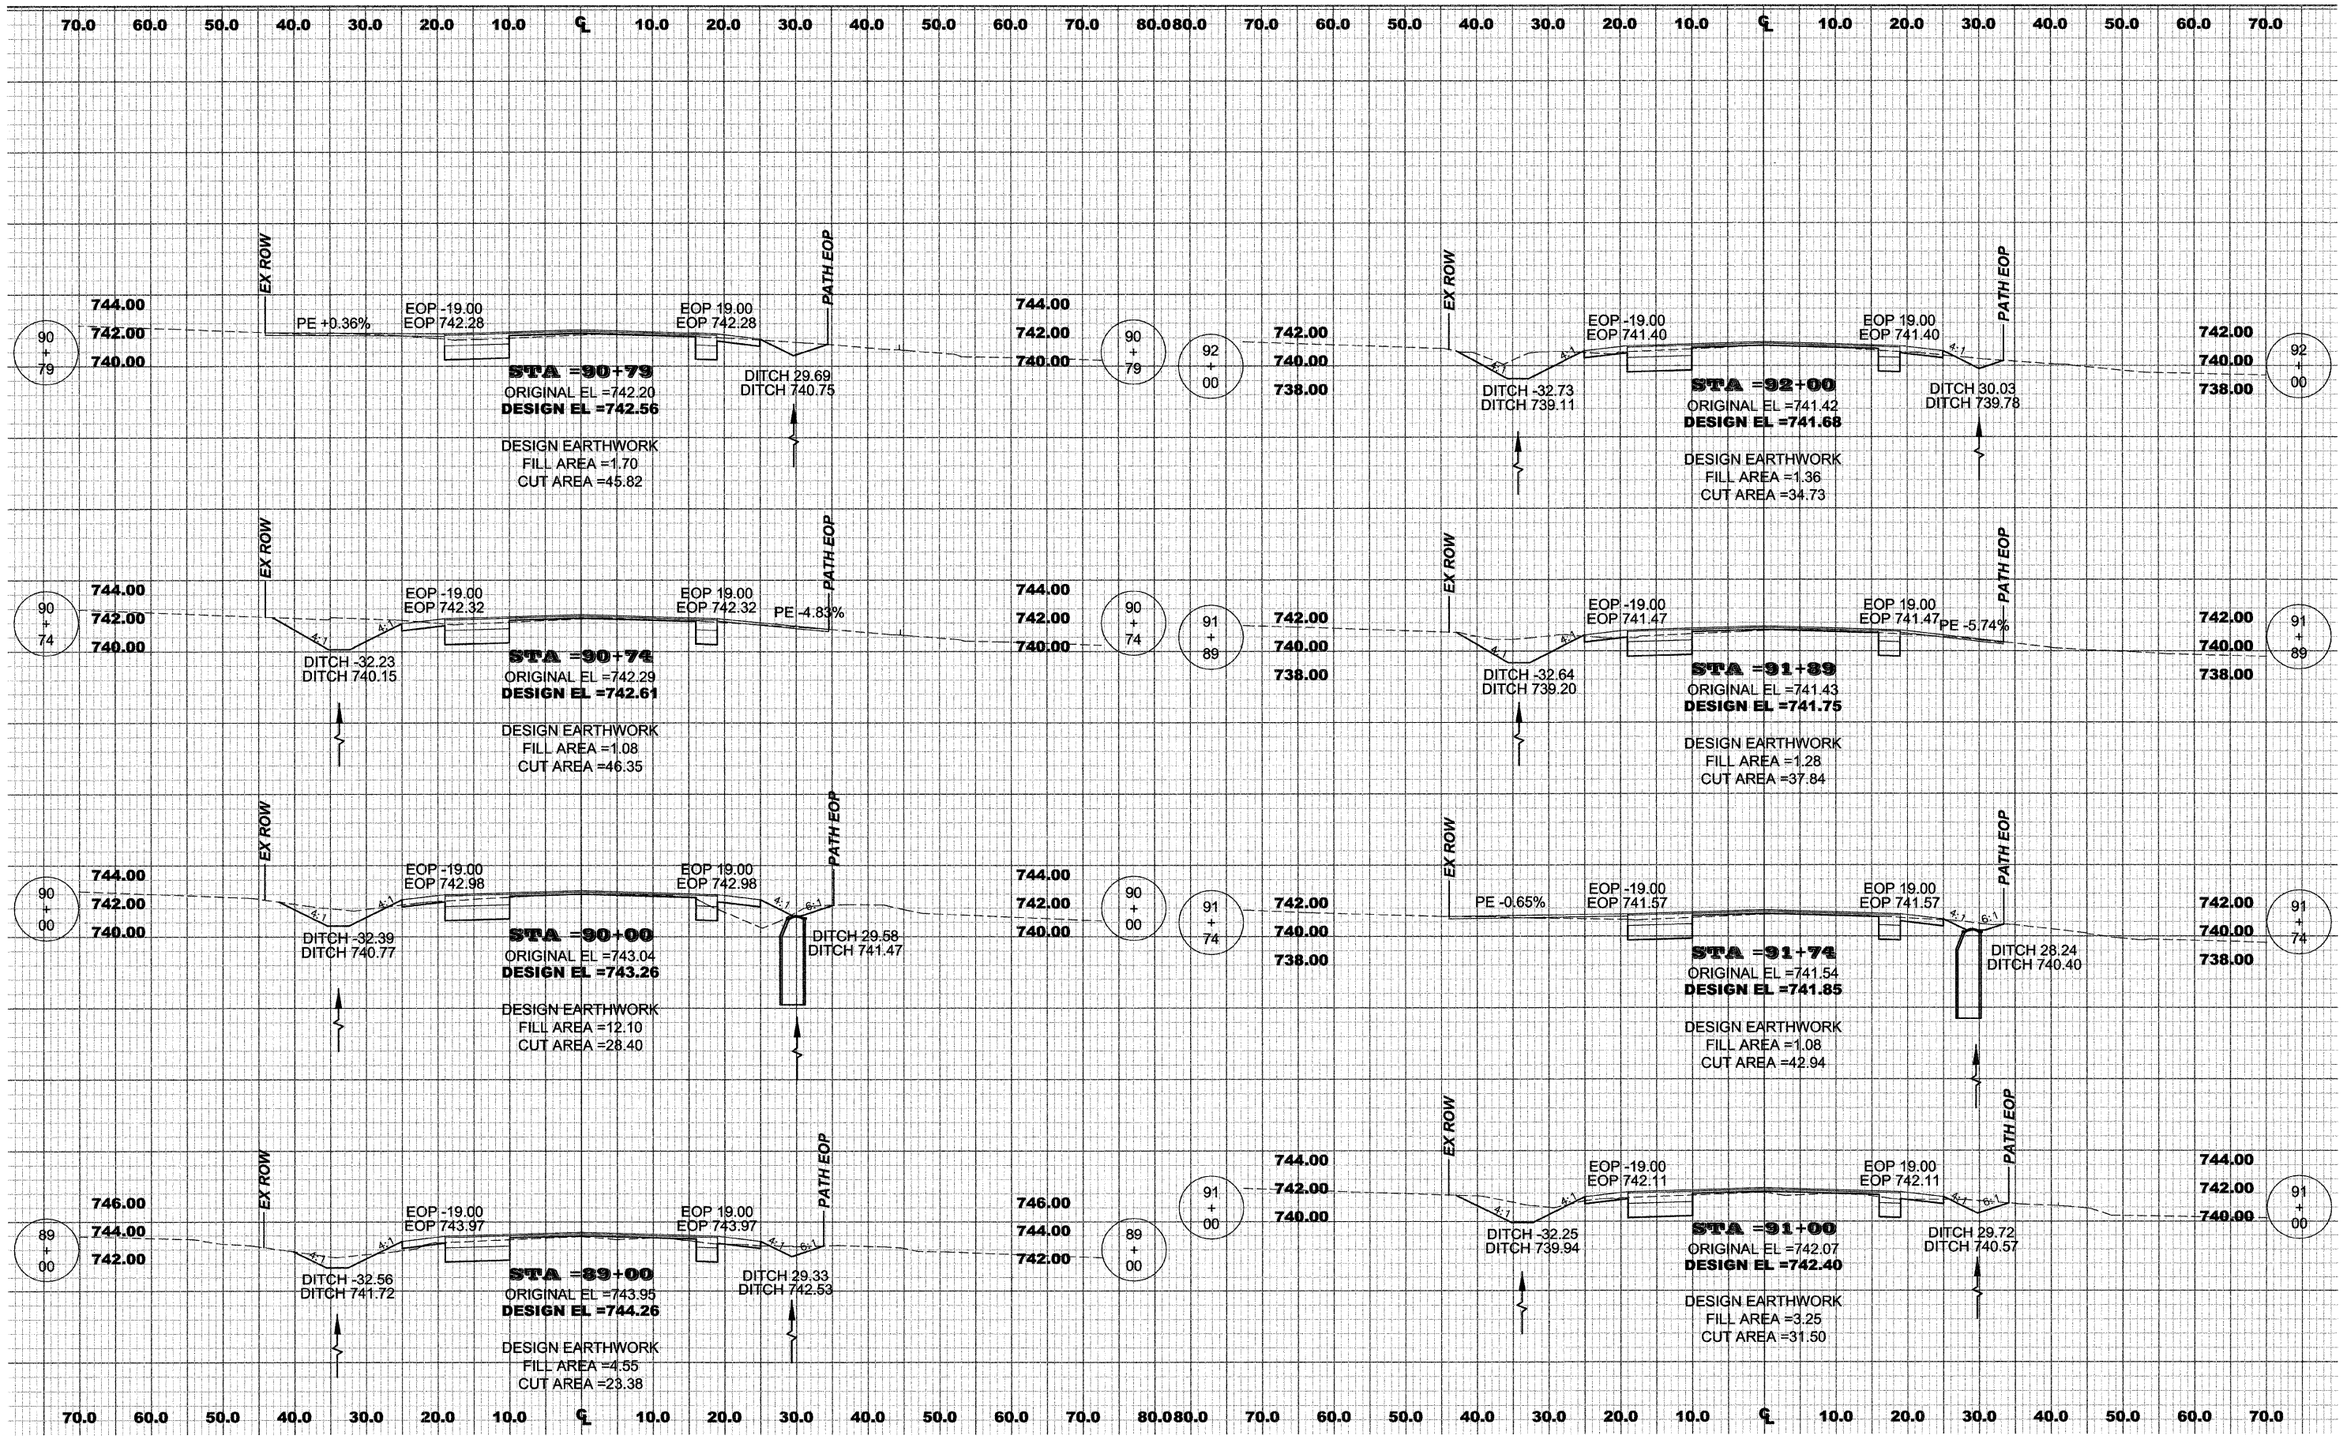


HONONEGAH ROAD
CROSS-SECTION