BE002

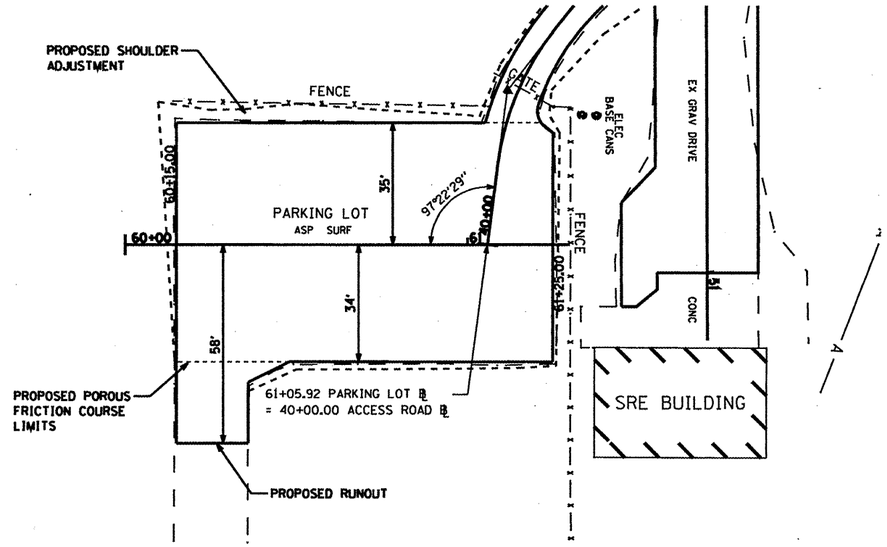

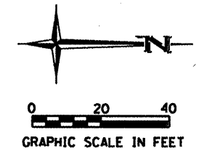

OVERLAY QUANTITIES

ITEM NO.	DESCRIPTION	UNIT	QUANTITY
AR152480	SHOULDER ADJUSTMENT	S.Y.	95
AR401610	BITUMINOUS SURFACE COURSE	TON	89
AR402610	POROUS FRICTION COURSE	TON	71
AR603510	BITUMINOUS TACK COAT	GAL.	350

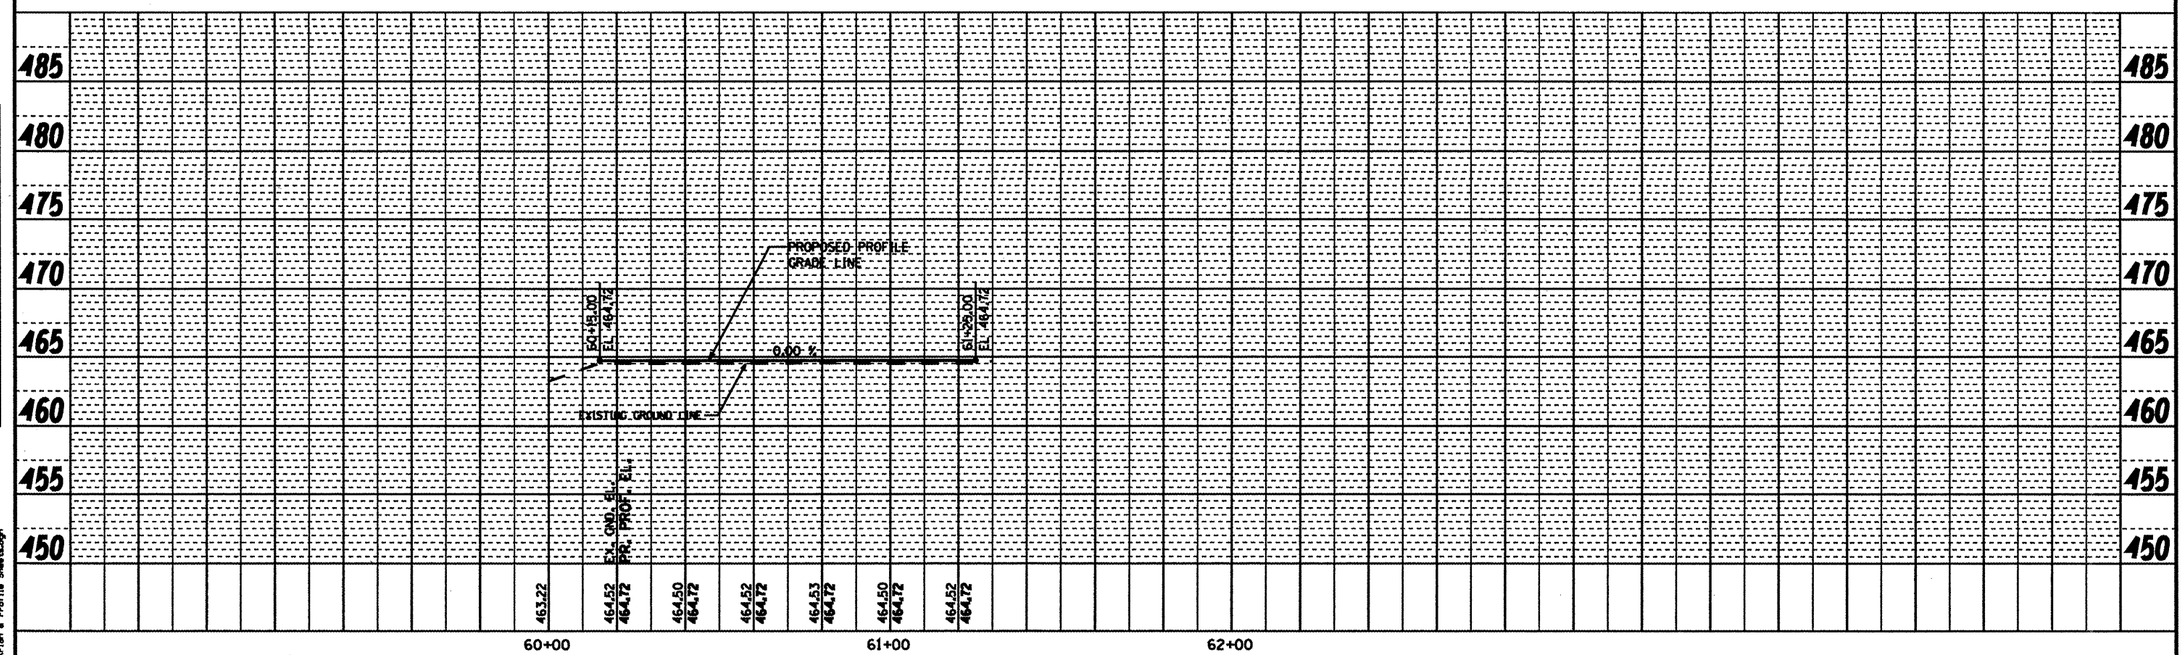

DATE	REVISION

GREATER BEARDSTOWN MUNICIPAL AIRPORT

CITY OF BEARDSTOWN, BEARDSTOWN, ILLINOIS

FILENAME	Plan & Profile Sheets.dgn	
PLOT SCALE	40.0000 ' / IN.	
DATE	JULY 8, 2008	
SHEET 12 OF 40 SHEETS		
LAYOUT	MGM	04/10/08
DRAWN	MGM	04/10/08
REVIEWED	RHB	05/06/08

BENTON & ASSOCIATES INC
ILLINOIS DESIGN FIRM
REGISTRATION NO. 184-000852

BENTON & ASSOCIATES, INC.
1970 W. LAFAYETTE AVE., JACKSONVILLE IL 62650
(217) 245-4146 (217) 245-4149 FAX
KIRKSVILLE MISSOURI
MACOMB ILLINOIS
ST. LOUIS MISSOURI

PARKING LOT PLAN AND PROFILE

ILL. PROJ. NO. K06-3749 | A.I.P. PROJ. NO. 3-17-0004-B12

PLAN — SURVEYED / PLOTTED / ALIGNMENT CHECKED / BEARINGS CHECKED / EXCEL FILE NAME / NOTE BOOK NO. / BY / DATE

PROFILE — SURVEYED / PLOTTED / GRADES CHECKED / SHL MOTED / STRUCTURE NOTATIONS CHKD / NOTE BOOK NO. / BY / DATE

FILE NAME = P:\87d1999\Design\Plans\Plan & Profile Sheets.dgn