F.A.P. RTE.	SECTION	COUNTY	TOTAL SHEETS	SHEET NO.
646	(103,104)RS-6	BUREAU	28	1
	ILLINOIS	CONTRACT NO. 66C34		

INDEX OF SHEETS

1	COVER SHEET
2	GENERAL NOTES
3 - 5	SUMMARY OF QUANTITIES
6 - 7	TYPYCAL SECTIONS
8 - 10	SCHEDULE OF QUANTITIES
11 - 25	PLAN VIEWS
26 - 28	DETAILS

STANDARDS

000001-06	STANDARD SYMBOLS, ABBREVIATIONS AND PATTERNS
406201-01	MAILBOX TURNOUT
642001-02	SHOULDER RUMBLE STRIPS, 16 INCH
667101-02	PERMANENT SURVEY MARKERS
701001-02	OFF-ROAD OPERATIONS 2L, 2W, MORE THAN 15' (4.5 m) AWAY
701006-05	OFF-ROAD OPERATIONS 2L, 2W, 15' (4.5 m) TO 24" (600 mm) FROM PAVEMENT EDGE
701011-04	OFF-ROAD MOVING OPERATIONS 2L, 2W, DAY ONLY
701301-04	LANE CLOSURE, 2L, 2W, SHORT TIME OPERATIONS
701306-03	LANE CLOSURE, 2L, 2W, SLOW MOVING OPERATIONS DAY ONLY, FOR SPEEDS ≥ 45 MPH
701311-03	LANE CLOSURE, 2L, 2W, MOVING OPERATIONS - DAY ONLY
701901-03	TRAFFIC CONTROL DEVICES
780001-04	TYPICAL PAVEMENT MARKINGS
781001-03	TYPICAL APPLICATIONS RAISED REFLECTIVE PAVEMENT MARKERS

MICROFILMED _____
REEL NUMBER _____
AWARDED _____
RESIDENT ENGINEER _____
AS BUILT CHANGES WERE MADE
ON THE FOLLOWING SHEETS _____

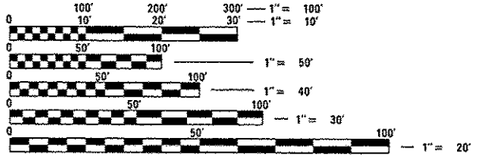

FULL SIZE PLANS HAVE BEEN PREPARED USING STANDARD ENGINEERING SCALES. REDUCED SIZED PLANS WILL NOT CONFORM TO STANDARD SCALES. IN MAKING MEASUREMENTS ON REDUCED PLANS, THE ABOVE SCALES MAY BE USED.

J.U.L.I.E.
JOINT UTILITY LOCATION INFORMATION FOR EXCAVATION
1-800-892-0123
OR 811

PROJECT ENGINEER: CRAIG REED, P.E.
UNIT CHIEF: BRAD DUNCAN, P.E.
TOWNSHIPS: GREENVILLE, MANLIUS
CONTRACT NO. 66C34

STATE OF ILLINOIS
DEPARTMENT OF TRANSPORTATION
DIVISION OF HIGHWAYS

PROPOSED HIGHWAY PLANS

FAP ROUTE 646 (IL 40)
SECTION (103,104)RS-6

3P MILLING AND RESURFACING
BUREAU COUNTY

C-93-130-12

BEGIN IMPROVEMENT
STA. 796 + 06

OMIT SN 006-0086
STA. 954 + 04

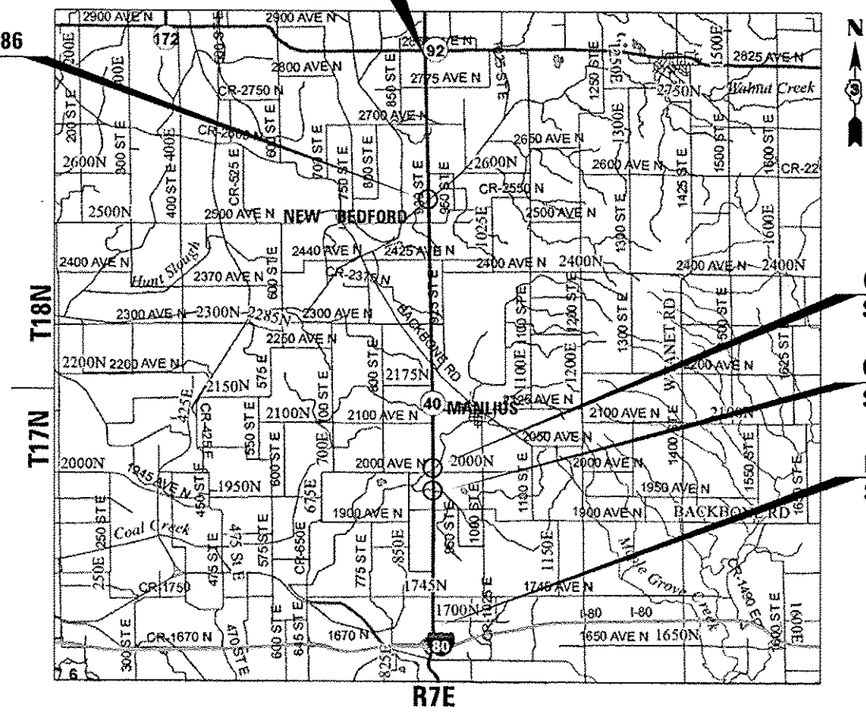

OMIT SN 006-0156
STA. 1242 + 06

OMIT SN 006-0157
STA. 1266 + 13

END IMPROVEMENT
STA. 1420 + 00

GROSS LENGTH = 62,394 FT. = 11.82 MILE
NET LENGTH = 62,032 FT. = 11.75 MILE

NOT TO SCALE

D-93-067-12

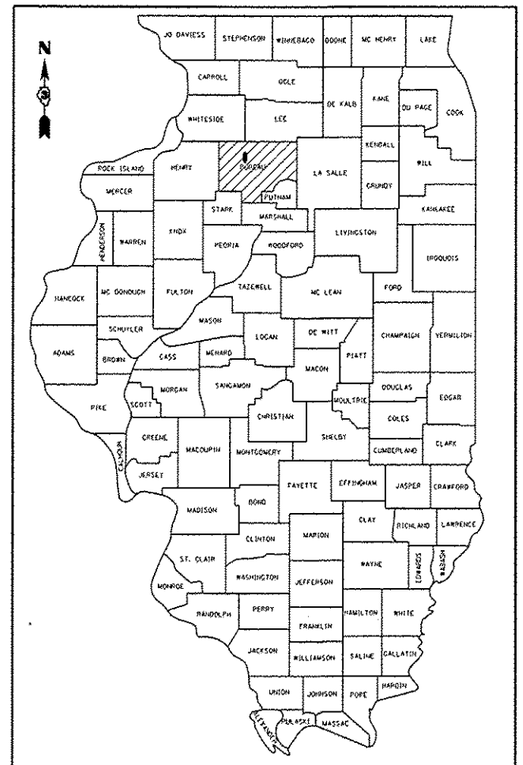

LOCATION OF SECTION INDICATED THUS: -

MINOR ARTERIAL (RURAL)

	2013 ADT	PV%	SU%	MU%
IL 92 TO BACKBONE RD.	1850	76.22	4.86	18.92
BACKBONE RD. TO I-80	2450	60.20	17.35	22.45

STATE OF ILLINOIS
DEPARTMENT OF TRANSPORTATION
DIVISION OF HIGHWAYS

SUBMITTED June 6, 20 14
Paul Loete P.E.
DEPUTY DIRECTOR OF HIGHWAYS, REGION ENGINEER

June 27, 20 14
John D. Baranzelli, P.E. for
ENGINEER OF DESIGN AND ENVIRONMENT

June 27, 20 14
Omer Osman P.E. for
DIRECTOR OF HIGHWAYS, CHIEF ENGINEER

PRINTED BY THE AUTHORITY OF THE STATE OF ILLINOIS