PART OF THE S.W. 1/4 OF SECTION 23 & N.W. 1/4 OF SECTION 26, T. 4 N., R. 3 W., OF THE 3RD PM, BOND COUNTY, ILLINOIS

FAP ROUTE	SECTION	COUNTY	TOTAL SHEETS	BR NO.
793	112BR-2	BOND		2
STA. 670+00	TO STA. 676+70			
CONTRACT NO.: 76897				

BEARINGS SHOWN HEARON ARE BASED ON SURVEY CONTROL DATA AS PROVIDED BY THE ILLINOIS DEPARTMENT OF TRANSPORTATION

COORDINATE TABLE

STATION	OFFSET	NORTH	EAST
PROP. ℄ 671+65.07	59.12' LT.	766993.5610	514176.0310
PROP. ℄ 672+67.81	59.09' LT.	766995.0278	514278.7618
PROP. ℄ 672+67.52	39.09' LT.	766975.0257	514278.7592
PROP. ℄ 672+67.32	25.86' LT.	766961.7990	514278.7575
PROP. ℄ 673+50.07	59.06' LT.	766996.2022	514361.0122
PROP. ℄ 673+50.04	60.94' RT.	766876.2144	514362.7253
PROP. ℄ 674+50.07	39.03' LT.	766977.6318	514461.2875
PROP. ℄ 674+50.04	40.97' RT.	766897.6400	514462.4296
EXIST. ℄ 676+08.47	40.00' RT.	766899.9023	514620.8822
EXIST. ℄ 676+08.87	21.95' LT.	766961.8520	514620.3984
EXIST. ℄ 677+18.55	40.00' RT.	766901.4739	514730.9510
EXIST. ℄ 678+53.39	18.50' LT.	766961.8899	514864.9418
EXIST. ℄ 678+53.70	40.00' LT.	766983.3951	514864.9419

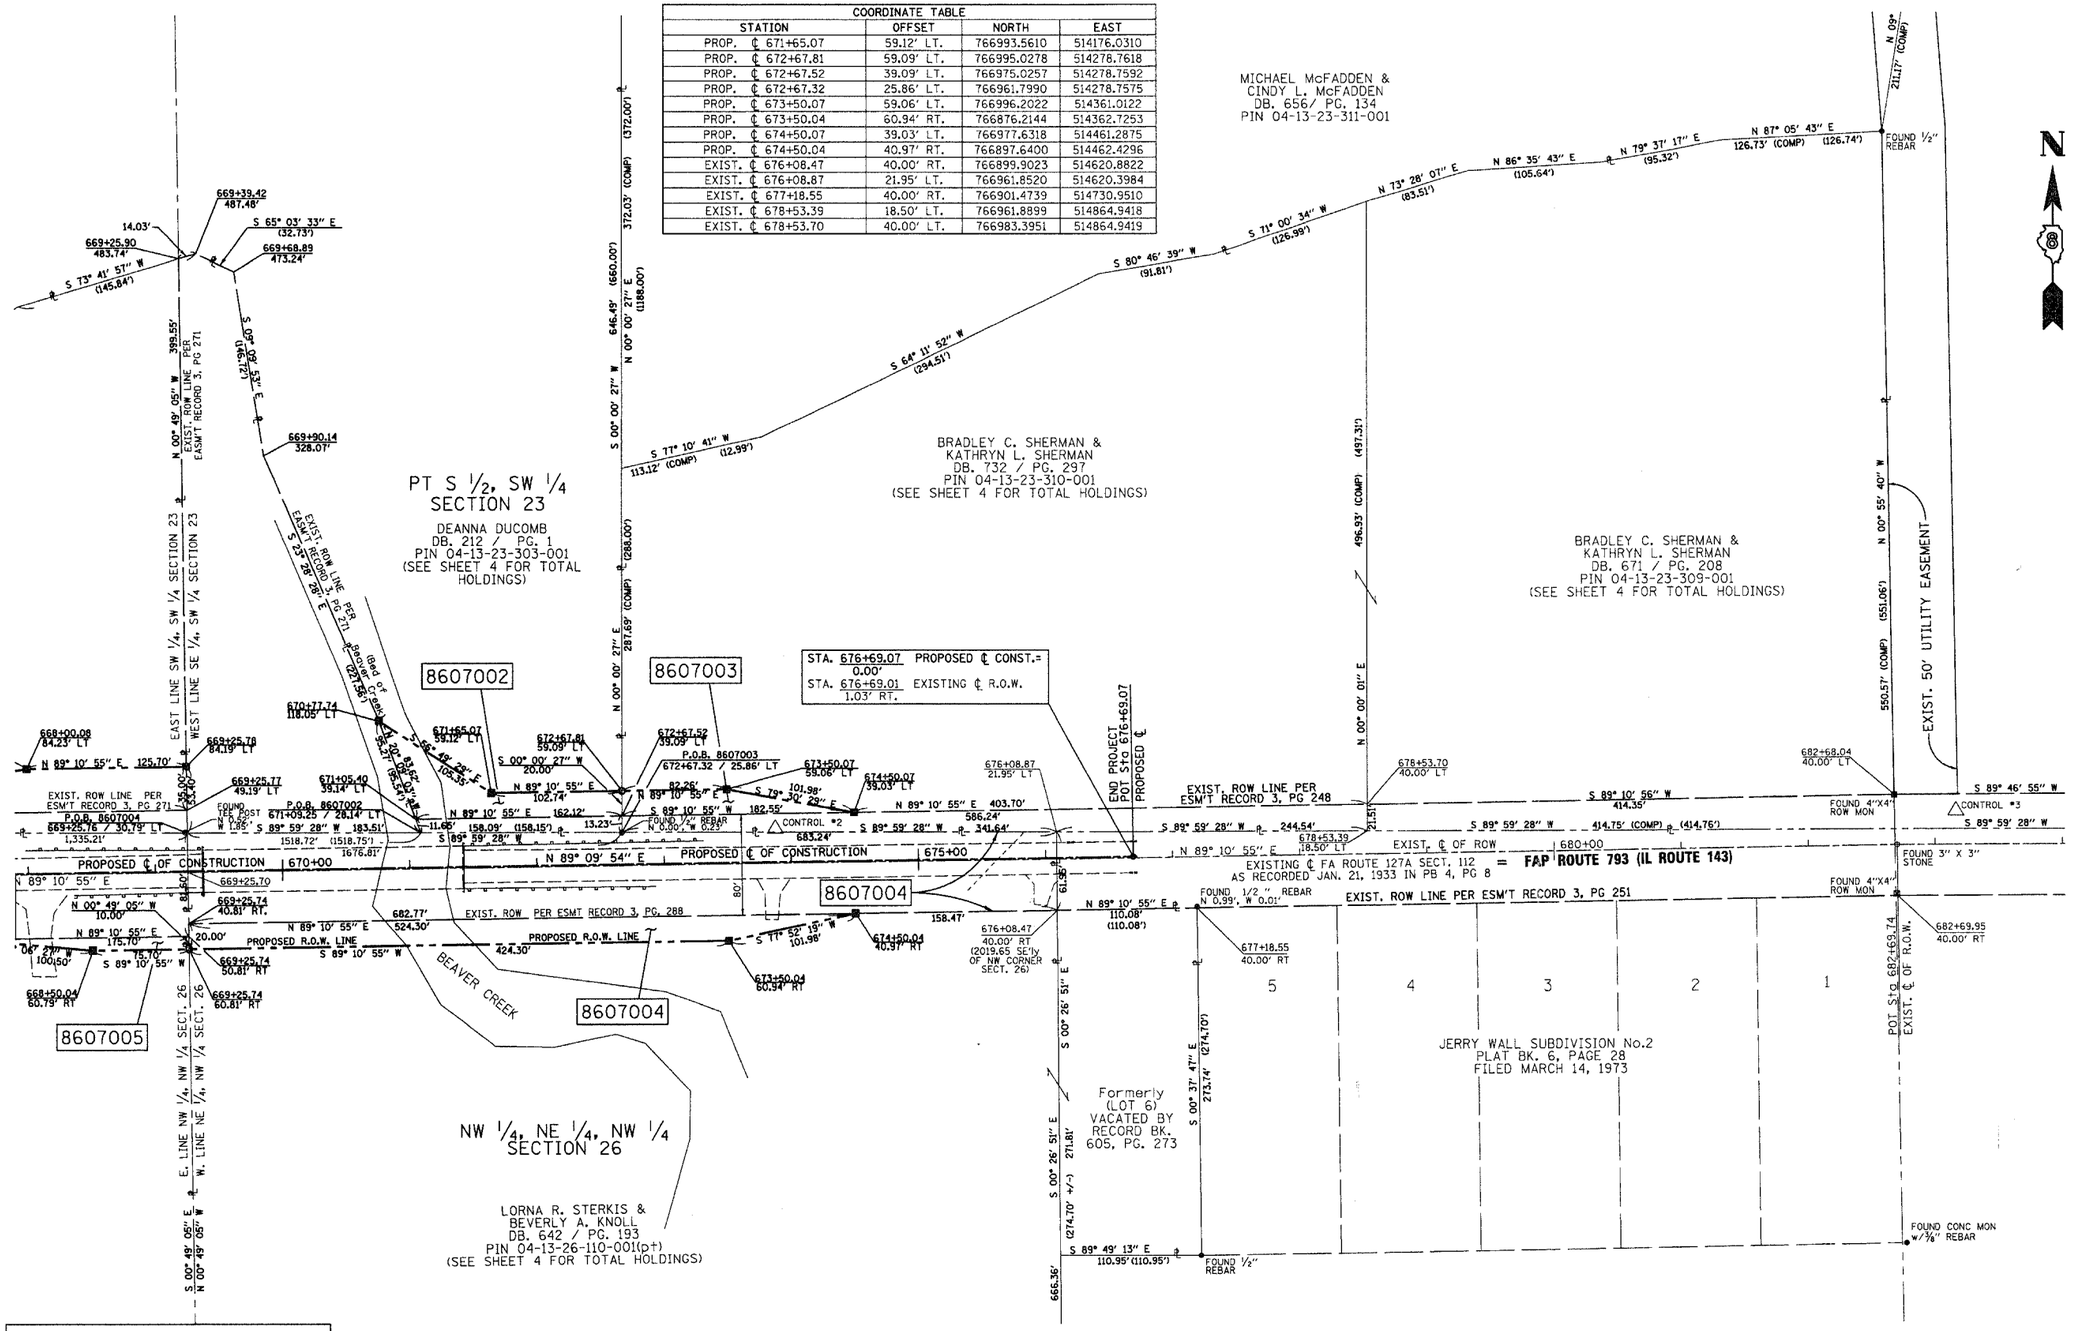

PARCEL NO.	OWNER	TOTAL HOLDING	FEE SIMPLE ACQUISITION						REMAINDER	PERMANENT TAX NUMBER	PROPERTY ACQUIRED BY
			GROSS		PREVIOUSLY DEDICATED		NET				
		ACRES	ACRES	SQ. FT.	ACRES	SQ. FT.	ACRES	SQ. FT.	ACRES		
8607002	DEANNA DUCOMB TILE REPORT NO. BD - 41	9.2630	0.1657	7,216	0.0445	1,937	0.1212	5,279	9.0973	04-13-23-303-001	
8607003	BRADLEY C. SHERMAN & KATHRYN L. SHERMAN TITLE REPORT NO. BD - 43	10.3022	0.5270	22,956	0.4662	20,308	0.0608	2,648	9.7752	04-13-23-310-001	
8607004	LORNA R. STERKIS AND BEVERLY A. KNOLL AS JOINT TENANTS TITLE REPORT NO. BD - 46	11.0636	1.2647	55,092	1.0469	45,606	0.2178	9,486	9.7989	04-13-26-110-001 (pt)	

SPACE RESERVED FOR RECORDING OFFICER

LEGEND

SECTION CORNER — QUARTER SECTION CORNER

- EXISTING CENTERLINE
- EXISTING RIGHT OF WAY LINE
- EXISTING EASEMENT LINE
- PROPOSED CENTERLINE
- PROPOSED RIGHT OF WAY LINE
- PROPOSED TEMPORARY EASEMENT LIN
- PROPOSED PERMANENT EASEMENT LIN
- SECTION LINE
- QUARTER SECTION LINE
- QUARTER QUARTER SECTION LINE
- PROPERTY (DEED) LINE
- APL — APPARENT PROPERTY LINE
- 121.45 — MEASURED DIMENSION
- 123.45 (COMP) — COMPUTED DIMENSION
- (123.45) — RECORDED DIMENSION
- FOUND IRON PIPE OR IRON ROD AT CORNER UNLESS OTHERWISE NOTED
- SET 5/8 INCH IRON ROD AT CORNER UNLESS OTHERWISE NOTED
- PERMANENT SURVEY MONUMENT, I.D.O.T. STD. 667101 (TO BE SET BY OTHERS)
- CUT CROSS FOUND OR SET
- SAME OWNERSHIP
- EXISTING BUILDING

■ STAKING OF PROPOSED RIGHT OF WAY. SET 5/8 INCH METAL ROD WITH DIVISION OF HIGHWAY SURVEY MARKER TO MONUMENT THE POSITION SHOWN. IDENTIFIED BY INSCRIPTION DATA AND SURVEYORS REGISTRATION NUMBER.

■M STAKING OF PROPOSED RIGHT OF WAY IN CULTIVATED AREAS. SET 5/8 INCH METAL ROD WITH DIVISION OF HIGHWAY SURVEY MARKER 20 INCHES BELOW GROUND SURFACE TO MONUMENT THE POSITION SHOWN. IDENTIFIED BY INSCRIPTION DATA AND SURVEYORS REGISTRATION NUMBER.

STATE OF KENTUCKY)
) SS
COUNTY OF McCRACKEN

I, RONALD S. BACON, AN ILLINOIS PROFESSIONAL LAND SURVEYOR CERTIFY THAT I HAVE SURVEYED THE PLAT OF HIGHWAY SHOWN HEREON AND THAT THIS PROFESSIONAL SERVICE CONFORMS TO THE CURRENT ILLINOIS MINIMUM STANDARDS FOR A BOUNDARY SURVEY FOR THE PROPOSED PARCELS TO BE AAQUIRED BY THE STATE OF ILLINOIS, DEPARTMENT OF TRANSPORTATION, SHOWN HEREON.

DATED Dec. 13, 2006

RONALD S. BACON, PLS NO. 035-003586
LICENSE EXPIRATION DATE: 11/30/2008

RONALD S. BACON 035-003586 PROFESSIONAL LAND SURVEYOR STATE OF ILLINOIS GEOTECH ENGINEERING & TESTING, INC.

GEOTECH ENGINEERING & TESTING, INC.
500 South 17th Street
Paducah, Kentucky 42003
Phone: (270) 443-1995
Fax: (270) 443-1904
401 North Market
Marion, IL 62959
Phone: (618) 997-9190
REGISTRATION NO. 184-003258

ILLINOIS DEPARTMENT OF TRANSPORTATION
PLAT OF HIGHWAYS
FAP ROUTE 793 (IL ROUTE 143)
SECTION 112BR-2
BOND COUNTY
JOB NO. R-98-007-06
STA. 670+00 TO STA. 676+70

60' 0 60' 120'
SCALE: 1" = 60'
SHEET 3 OF

ILLINOIS DEPARTMENT OF TRANSPORTATION
DIVISION OF HIGHWAYS/DISTRICT 8
1102 EASTPORT PLAZA DRIVE
COLLINSVILLE, ILLINOIS 62234-6198

SHEET 1 IS A COVER SHEET

COMPLETION DATE OF FIELD WORK PERFORMED	
LAND SURVEY:	8/29/06
RIGHT OF WAY STAKING:	11/1/06

NO.	DATE	DESCRIPTION	BY