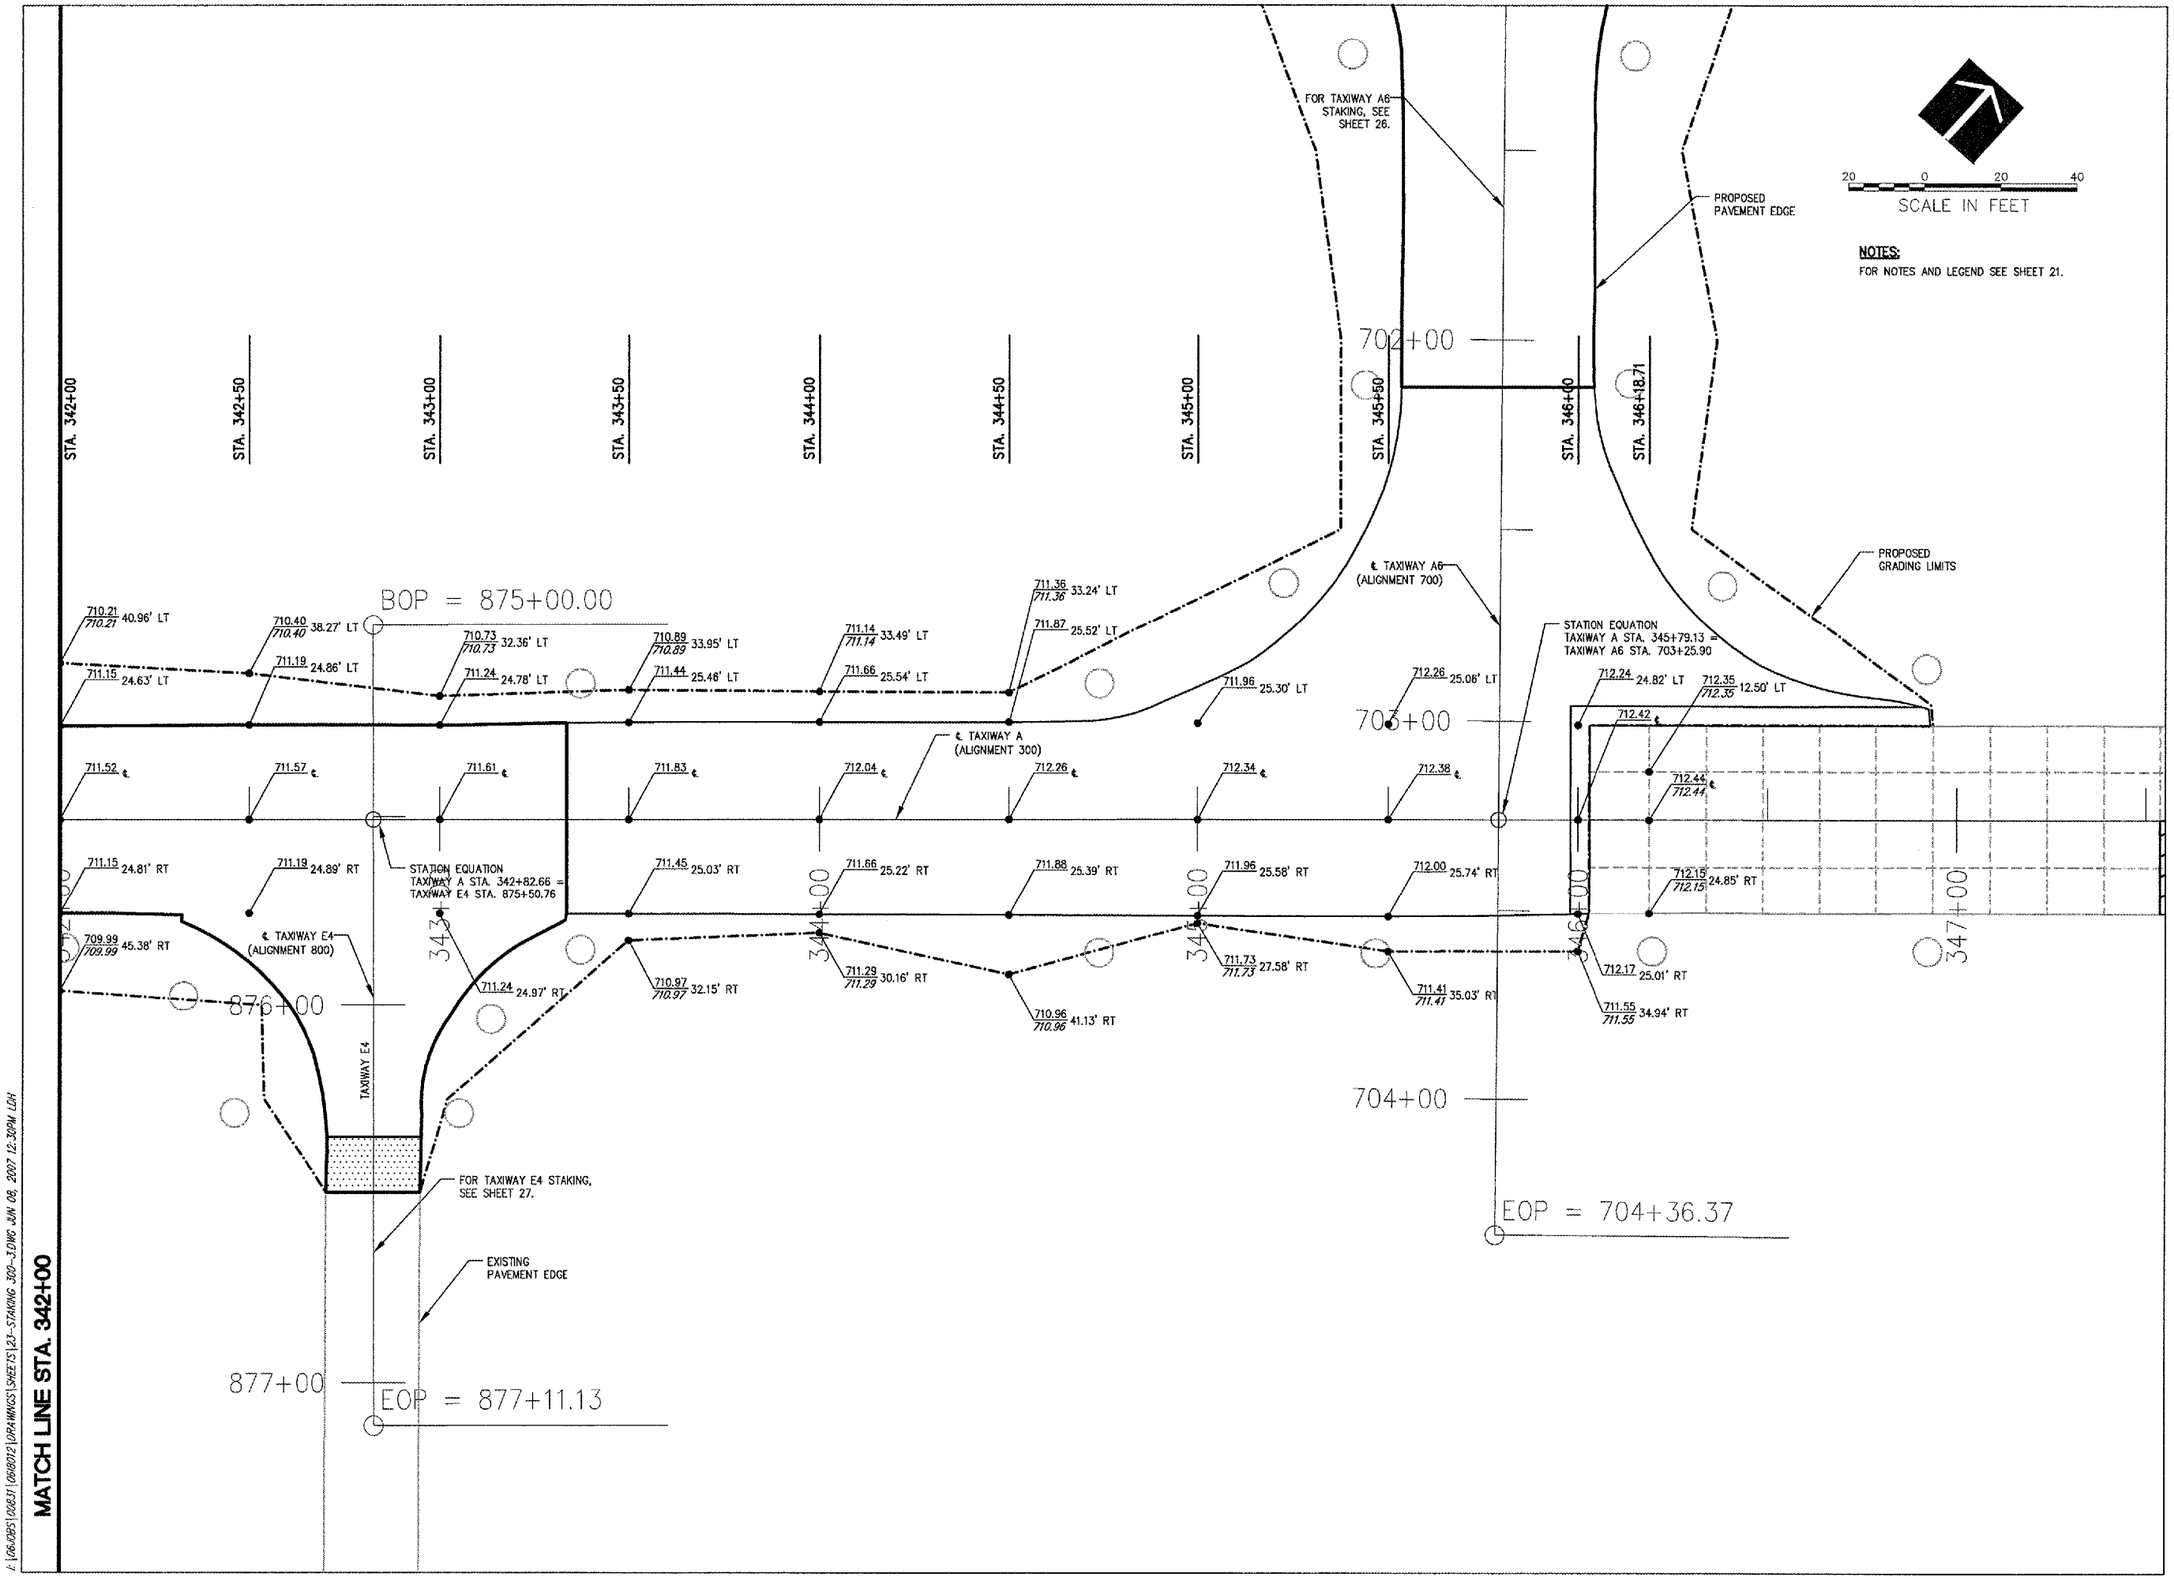

WA058

HANSON

HANSON PROFESSIONAL SERVICES INC.

815 Commerce Drive, Suite 200
Oak Brook, Illinois 60523
Telephone: 630.990.3800
Fax: 630.990.3801

Illinois Professional Design Firm
Registration No. 184-001084

© Copyright Hanson Professional Service Inc. 2007

WAUKEGAN REGIONAL AIRPORT
WAUKEGAN PORT DISTRICT

3580 North McAree Road
Waukegan, Illinois 60087
Telephone: 847.244.0066
Fax: 847.244.3813

WAUKEGAN REGIONAL AIRPORT

REPAIR AND OVERLAY EAST PORTION OF TAXIWAY A

WAUKEGAN, ILLINOIS

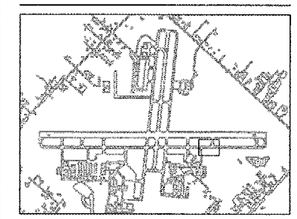

No.	Drawing Issue Description	Date	By

Date

JUNE 8, 2007

Sheet Title

STAKING PLAN
TAXIWAY A
STA. 342+00 THRU
STA. 347+00

8310618012	
Project Number	
LDH	04/02/07
Layout By	Date
LDH	04/02/07
Designed By	Date
RMH	06/08/07
Reviewed By	Date
LDH	--- ---
Drawn By	

Sheet No.

23

I:\06JOBS\0083\1\8310618012\DRAWINGS\SHEETS\23-STAKING 300-3.DWG JUN 08, 2007 12:30PM LDH