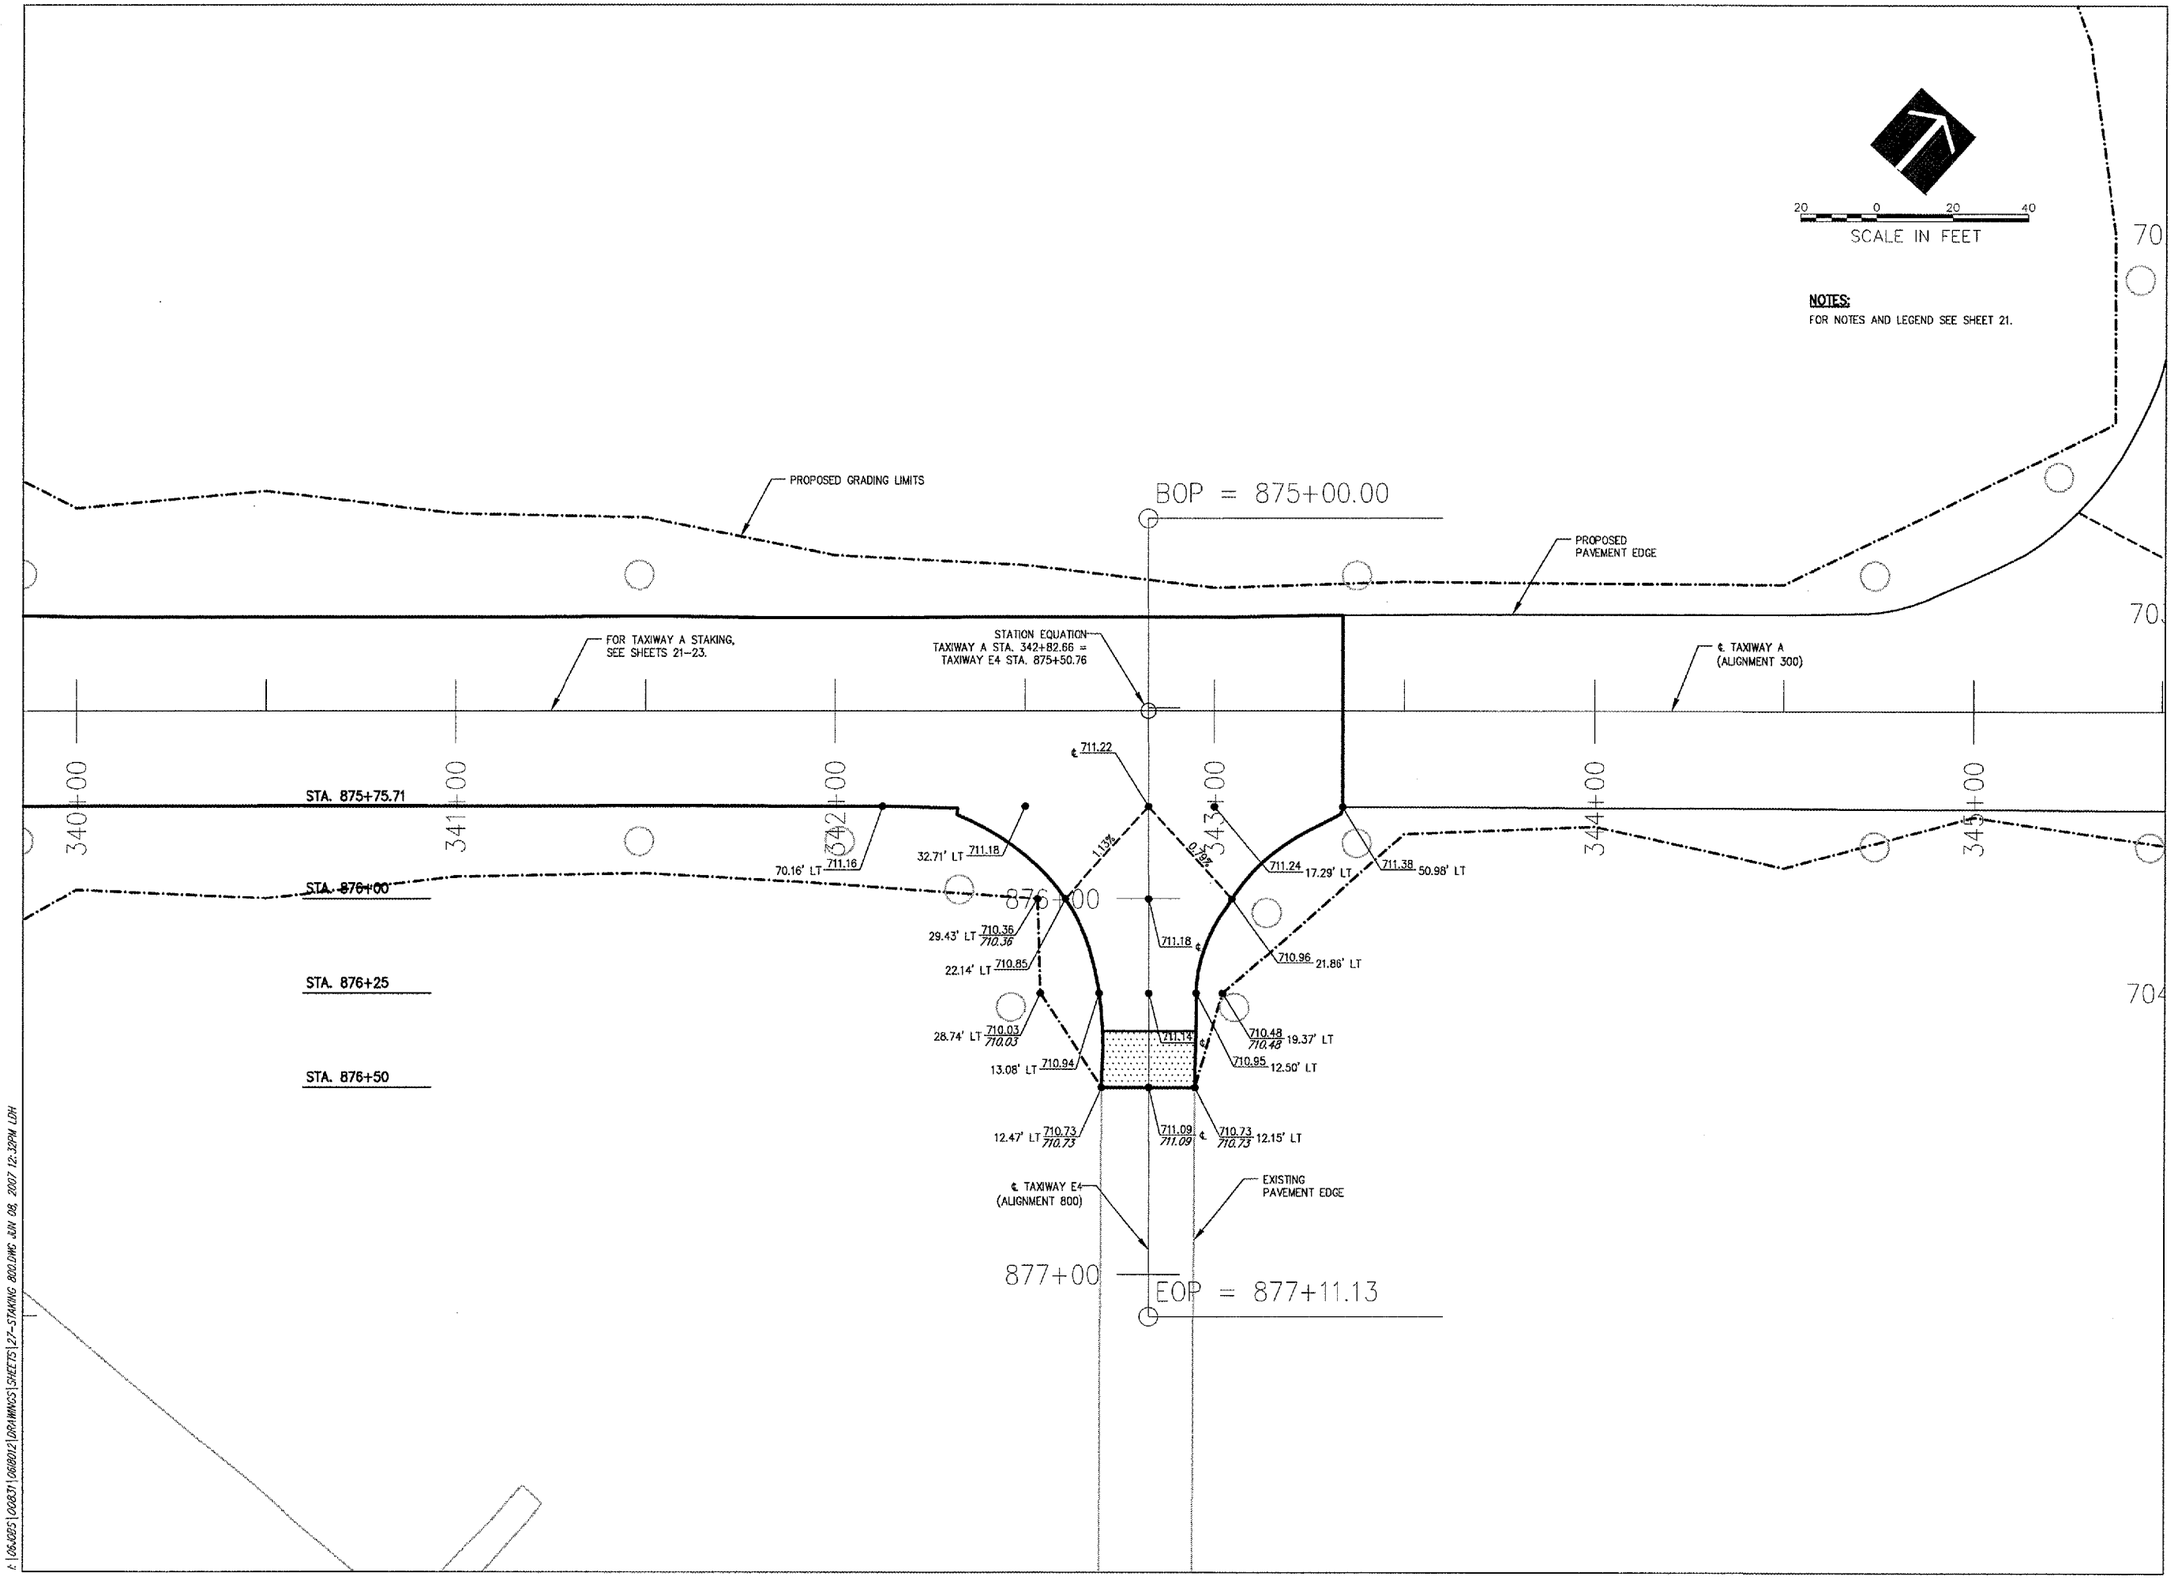

WA058

HANSON

HANSON PROFESSIONAL SERVICES INC.

815 Commerce Drive, Suite 200
Oak Brook, Illinois 60523
Telephone: 630.990.3800
Fax: 630.990.3801

Illinois Professional Design Firm
Registration No. 184–001084

© Copyright Hanson Professional Service Inc. 2007

WAUKEGAN REGIONAL AIRPORT
WAUKEGAN PORT DISTRICT

3580 North McAree Road
Waukegan, Illinois 60087
Telephone: 847.244.0066
Fax: 847.244.3813

WAUKEGAN REGIONAL AIRPORT

REPAIR AND OVERLAY EAST PORTION OF TAXIWAY A

WAUKEGAN, ILLINOIS

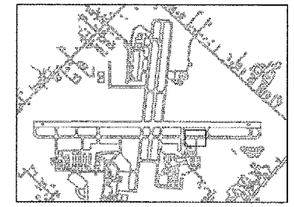

No.	Drawing Issue Description	Date	By

Date

JUNE 8, 2007

Sheet Title

STAKING PLAN TAXIWAY E4

83106I8012	Project Number
LDH	04/04/07 Layout By / Date
LDH	04/04/07 Designed By / Date
RMH	06/08/07 Reviewed By / Date
LDH	Drawn By

27

Sheet No.

I:\06JOBS\06831\06I8012\DRAWINGS\SHEETS\27-STAKING 800.DWG JUN 08, 2007 12:32PM LDH