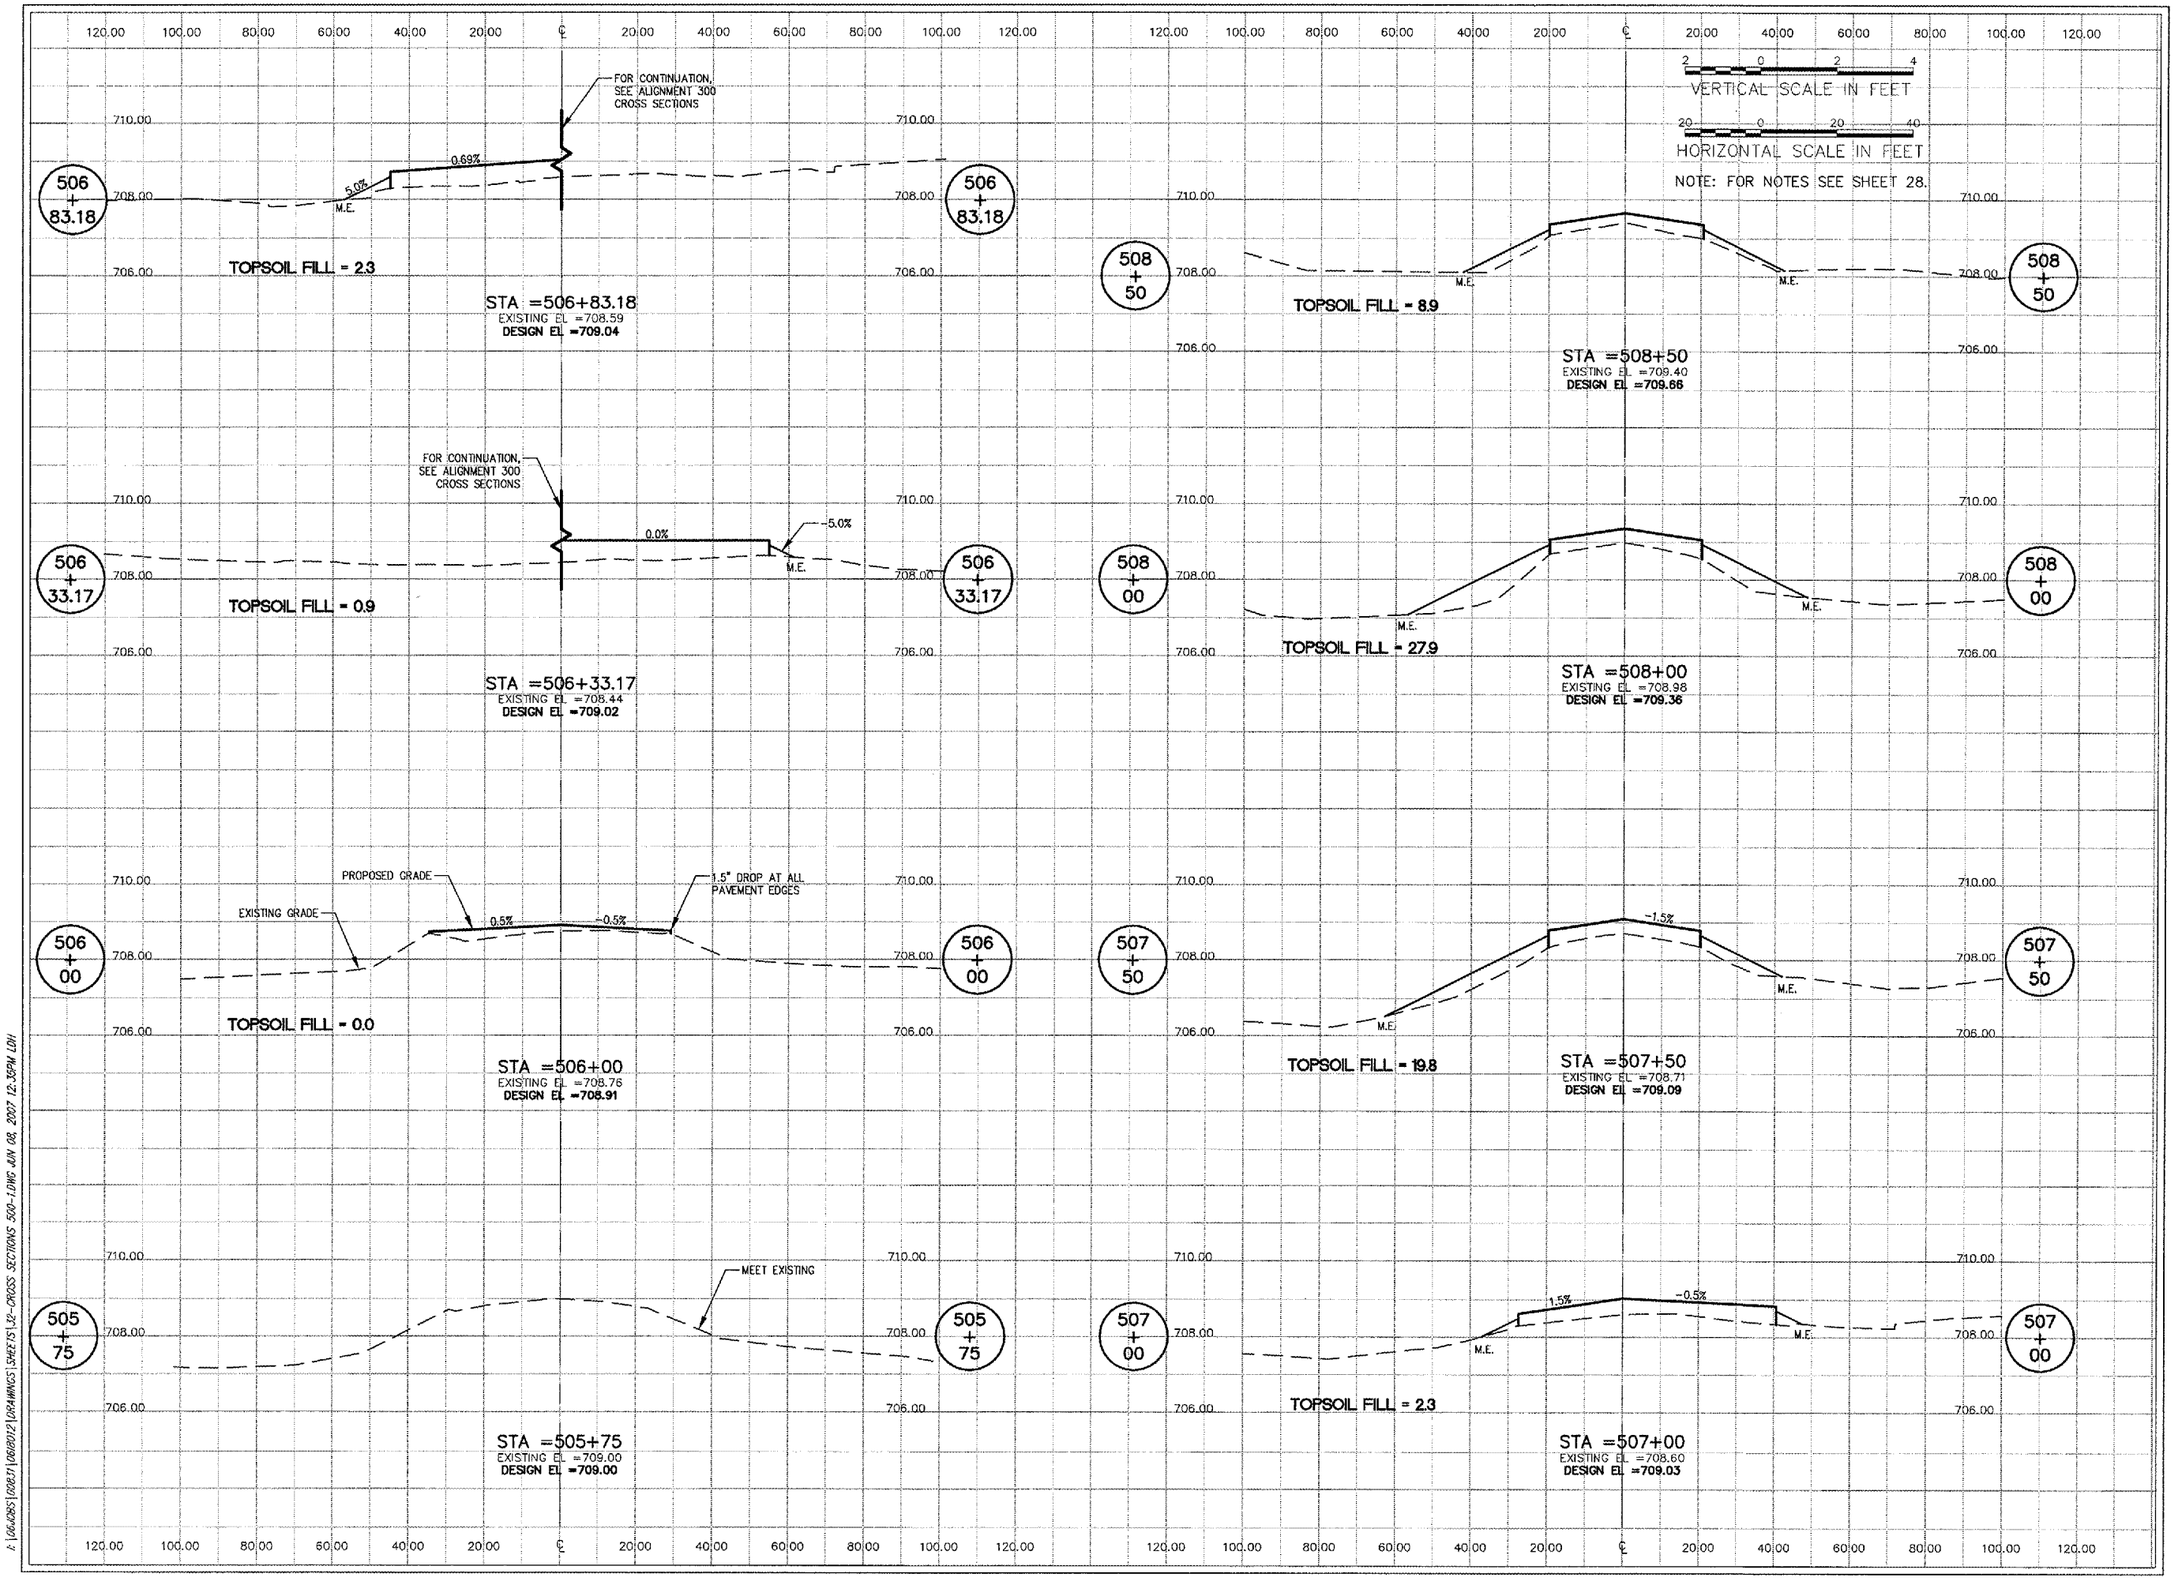


WA058

HANSON

HANSON PROFESSIONAL SERVICES INC.

815 Commerce Drive, Suite 200
Oak Brook, Illinois 60523
Telephone: 630.990.3800
Fax: 630.990.3801

Illinois Professional Design Firm
Registration No. 184-001084

© Copyright Hanson Professional Service Inc. 2007

WAUKEGAN REGIONAL AIRPORT
WAUKEGAN PORT DISTRICT

3580 North McAree Road
Waukegan, Illinois 60087
Telephone: 847.244.0066
Fax: 847.244.3813

WAUKEGAN REGIONAL AIRPORT

REPAIR AND OVERLAY EAST PORTION OF TAXIWAY A

WAUKEGAN, ILLINOIS

| No. | Drawing Issue Description | Date | By |
|---|---|---|---|

Date

JUNE 8, 2007

Sheet Title

CROSS SECTIONS
TAXIWAY C
STA. 505+75 THRU
STA. 508+50

8310618012
Project Number

| | |
|---|---|
| LDH | 04/09/07 |
| Layout By | Date |
| LDH | 04/09/07 |
| Designed By | Date |
| RMH | 06/08/07 |
| Reviewed By | Date |
| LDH | --- \| --- |
| Drawn By | |

Sheet No.

32

I:\DRAWINGS\1508.11\8310618012\DRAWINGS\SHEETS\32-CROSS SECTIONS 500-1.DWG JUN 08, 2007 12:35PM LDH