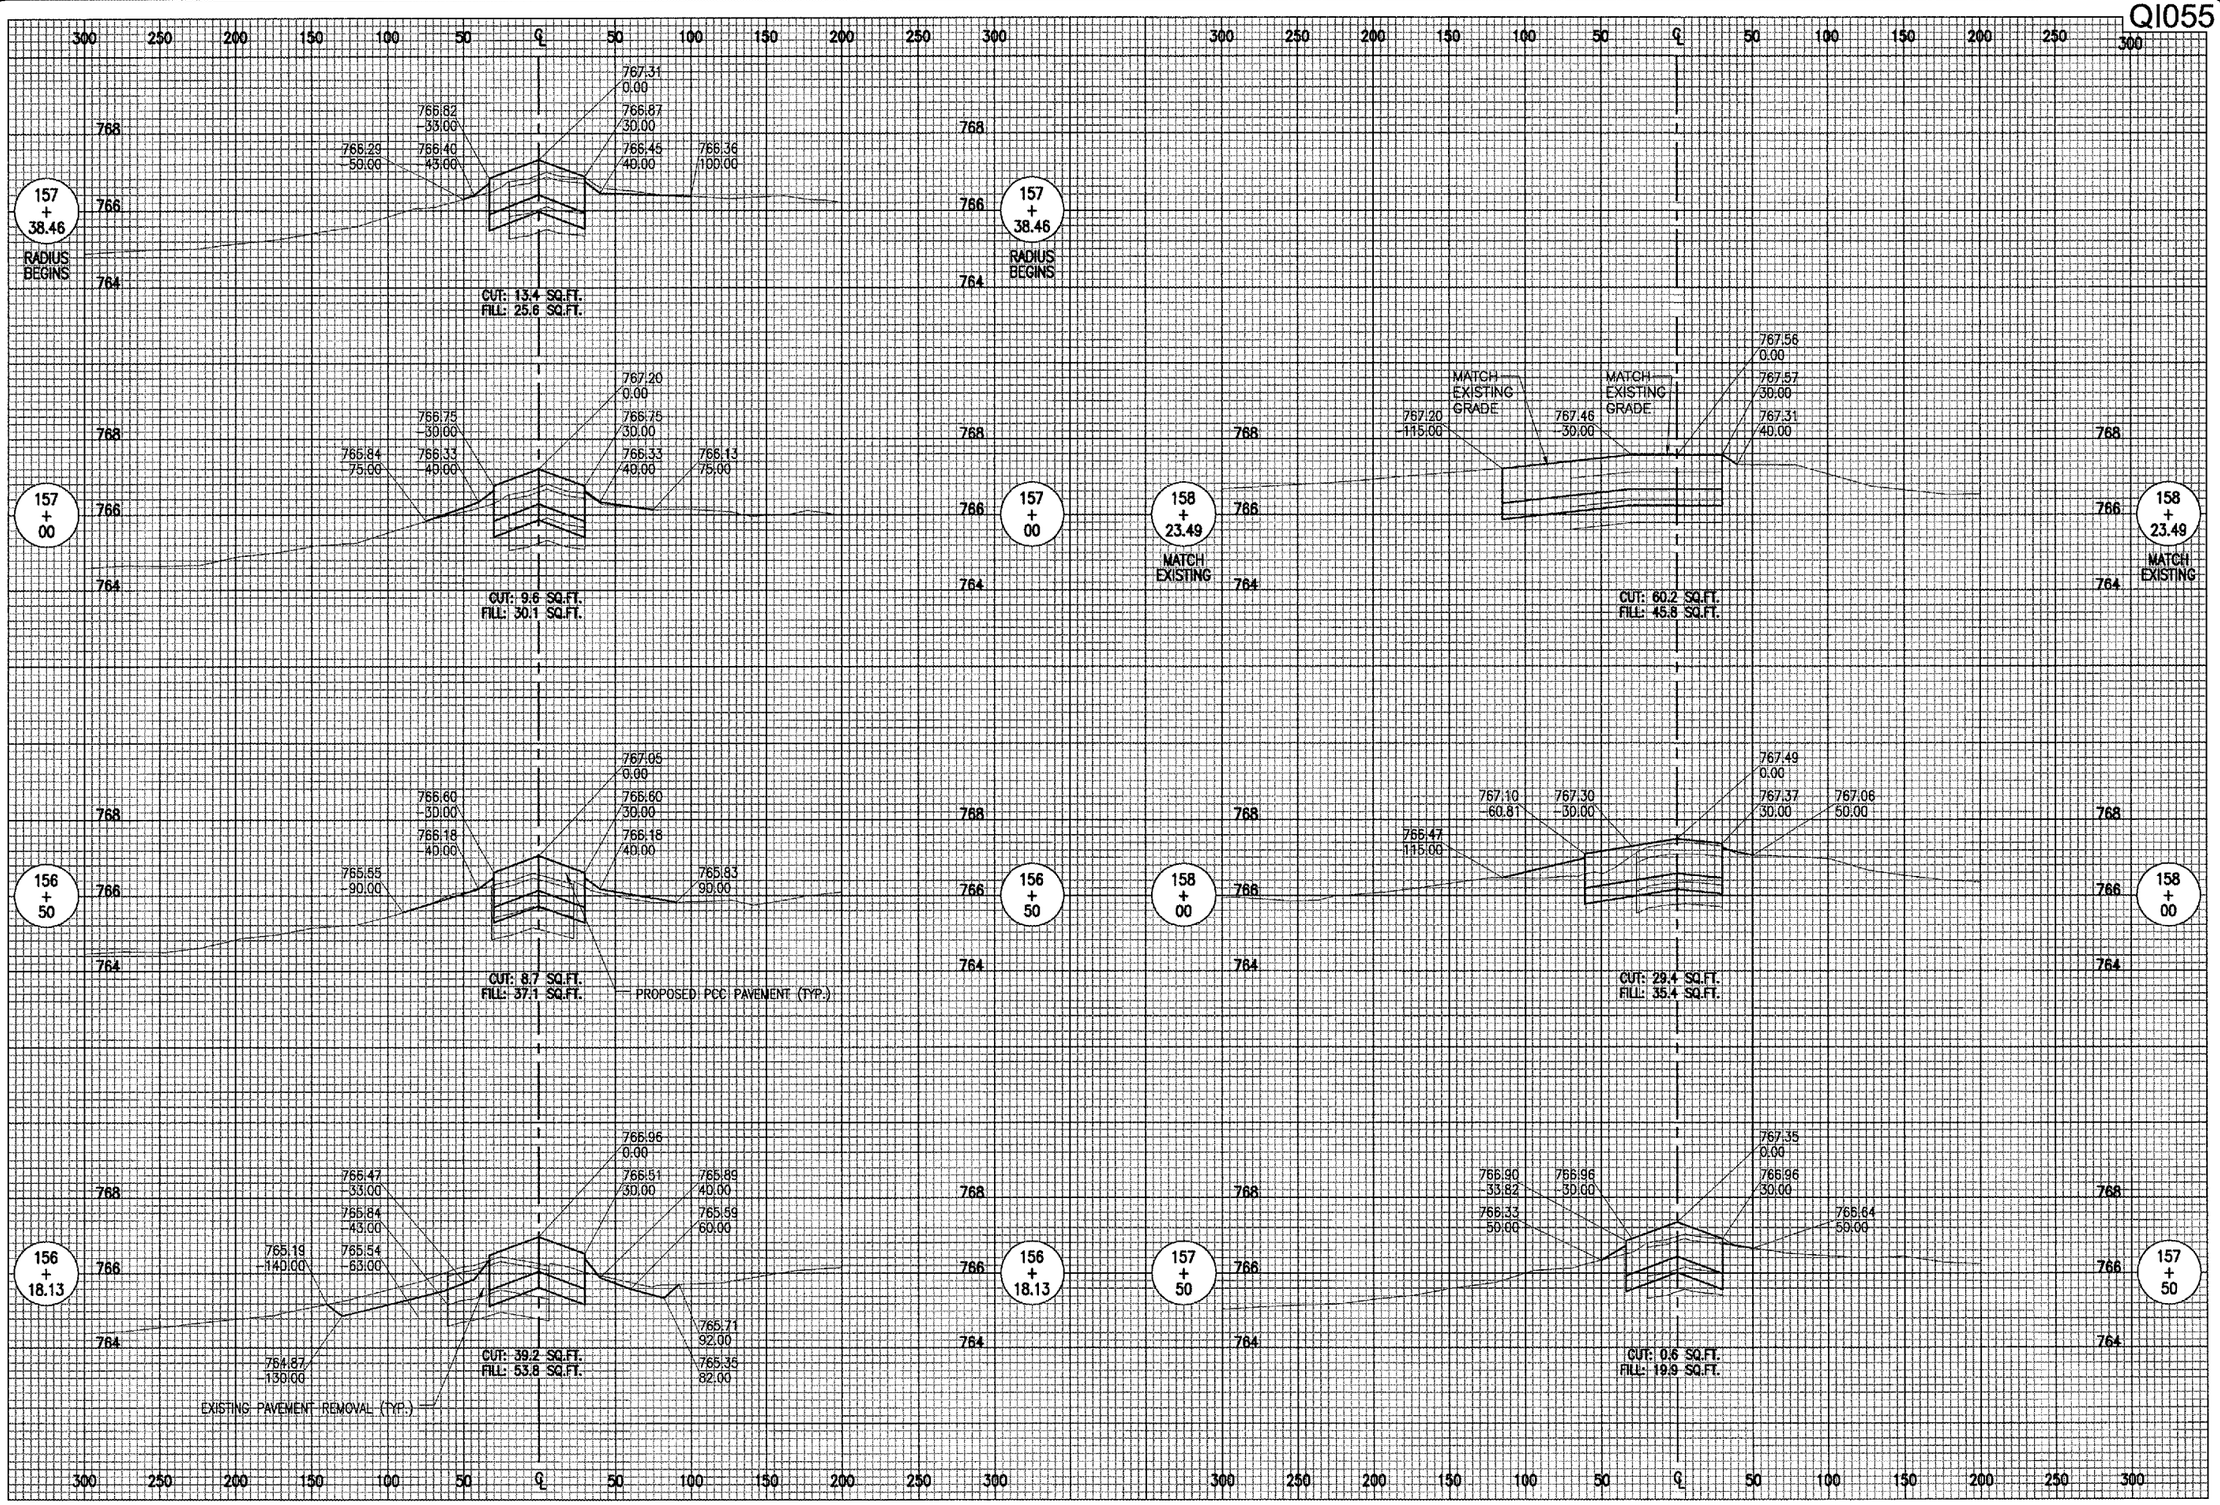

DATE	REVISION	BY

QUINCY REGIONAL AIRPORT
BALDWIN FIELD
ADAMS COUNTY, ILLINOIS

IL. PROJ.: UIN-3338 A.I.P. PROJ.: 3-17-0085-XX

HEI Project No. 82406TXCD
Filename R-305XS.DWG
Scale 1" = 50'H. & 2'V.
Date 06/21/06

LAYOUT	RAW	06/19/06
DRAWN	CCC	06/21/06
REVIEWED	RAW	07/12/06

HANSON
Hanson Professional Services Inc.
1525 South Sixth Street
Springfield, Illinois 62703-2888
Offices Nationwide

REALIGN AND WIDEN TAXIWAY "C"

PROPOSED CROSS-SECTIONS
STA. 156+18.13 TO STA. 158+23.49

24
24 of 24 sheets

JUL 11, 2006 11:48 PM RAW
I:\AIRPORTS\QUINCY\82406TYCD\AIRPORT\SHEETS\R-305XS.DWG - STA. 156+18.13 - STA. 158+23.49