QUAD CITY INTERNATIONAL AIRPORT
RUNWAY 31 EXTENSION – EARTHWORK
ILL. MLI-3564, QU001
SHEET 52 OF 52

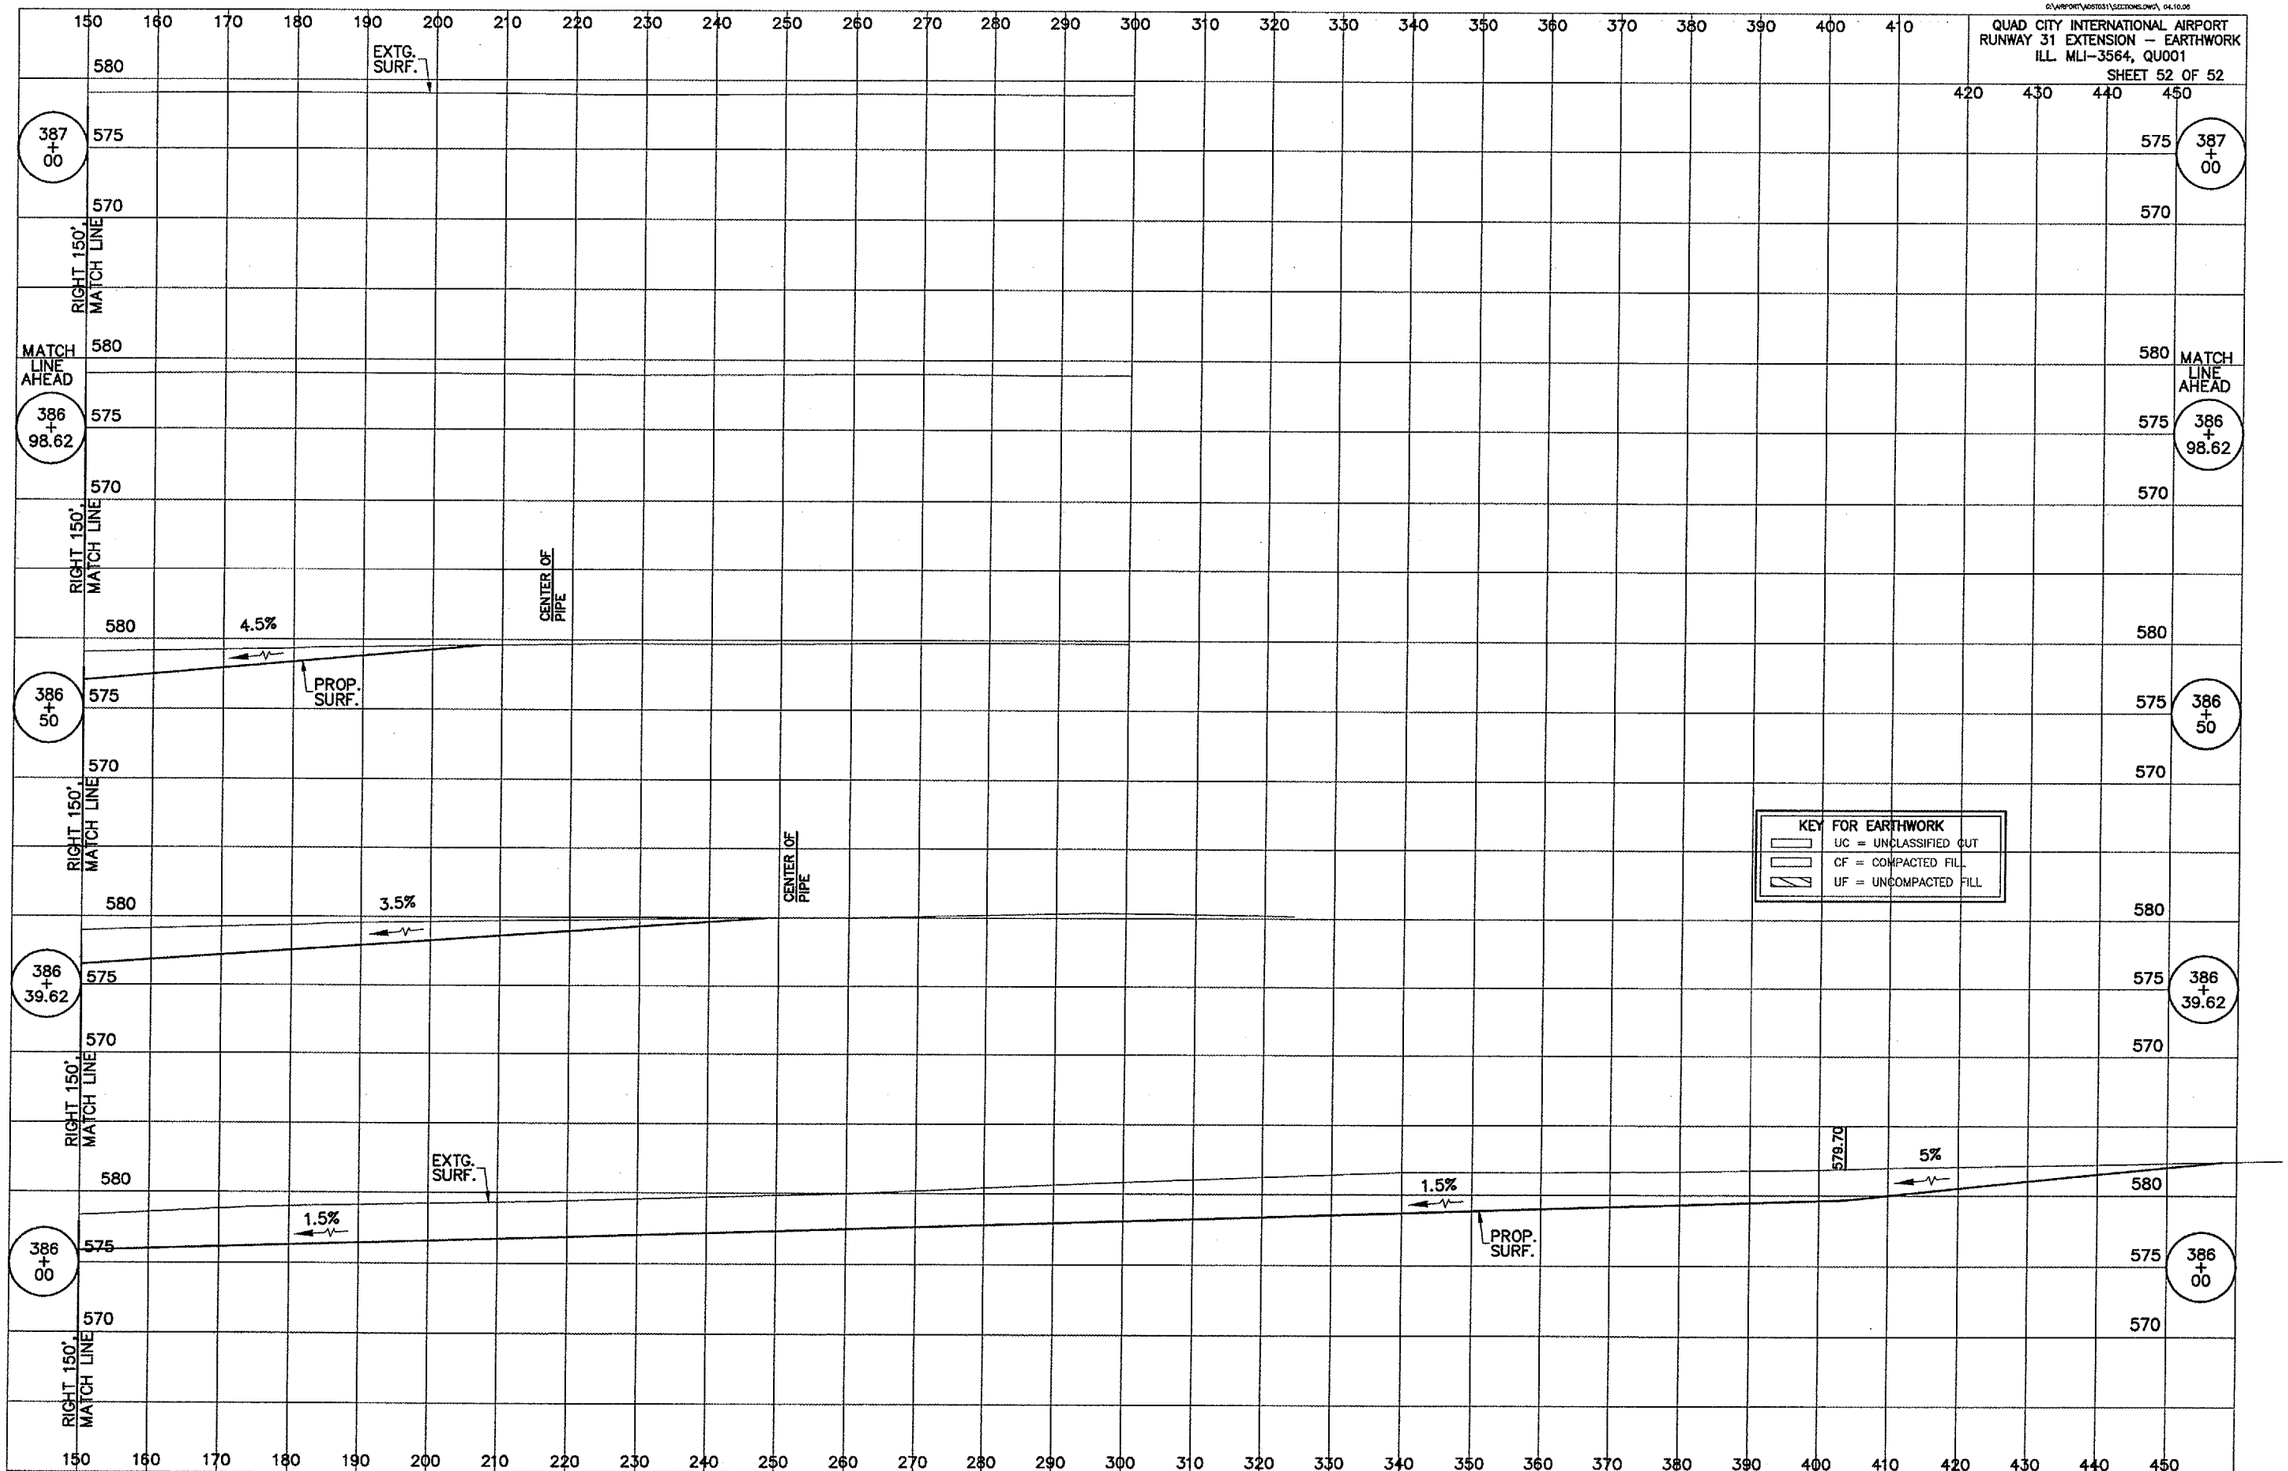

TAXIWAY K RIGHT CROSS SECTIONS, STA 386+00 TO STA 387+00

:\Airport\A05T031\Sections.dwg, 6/28/2006 11:13:26 AM, jeffm