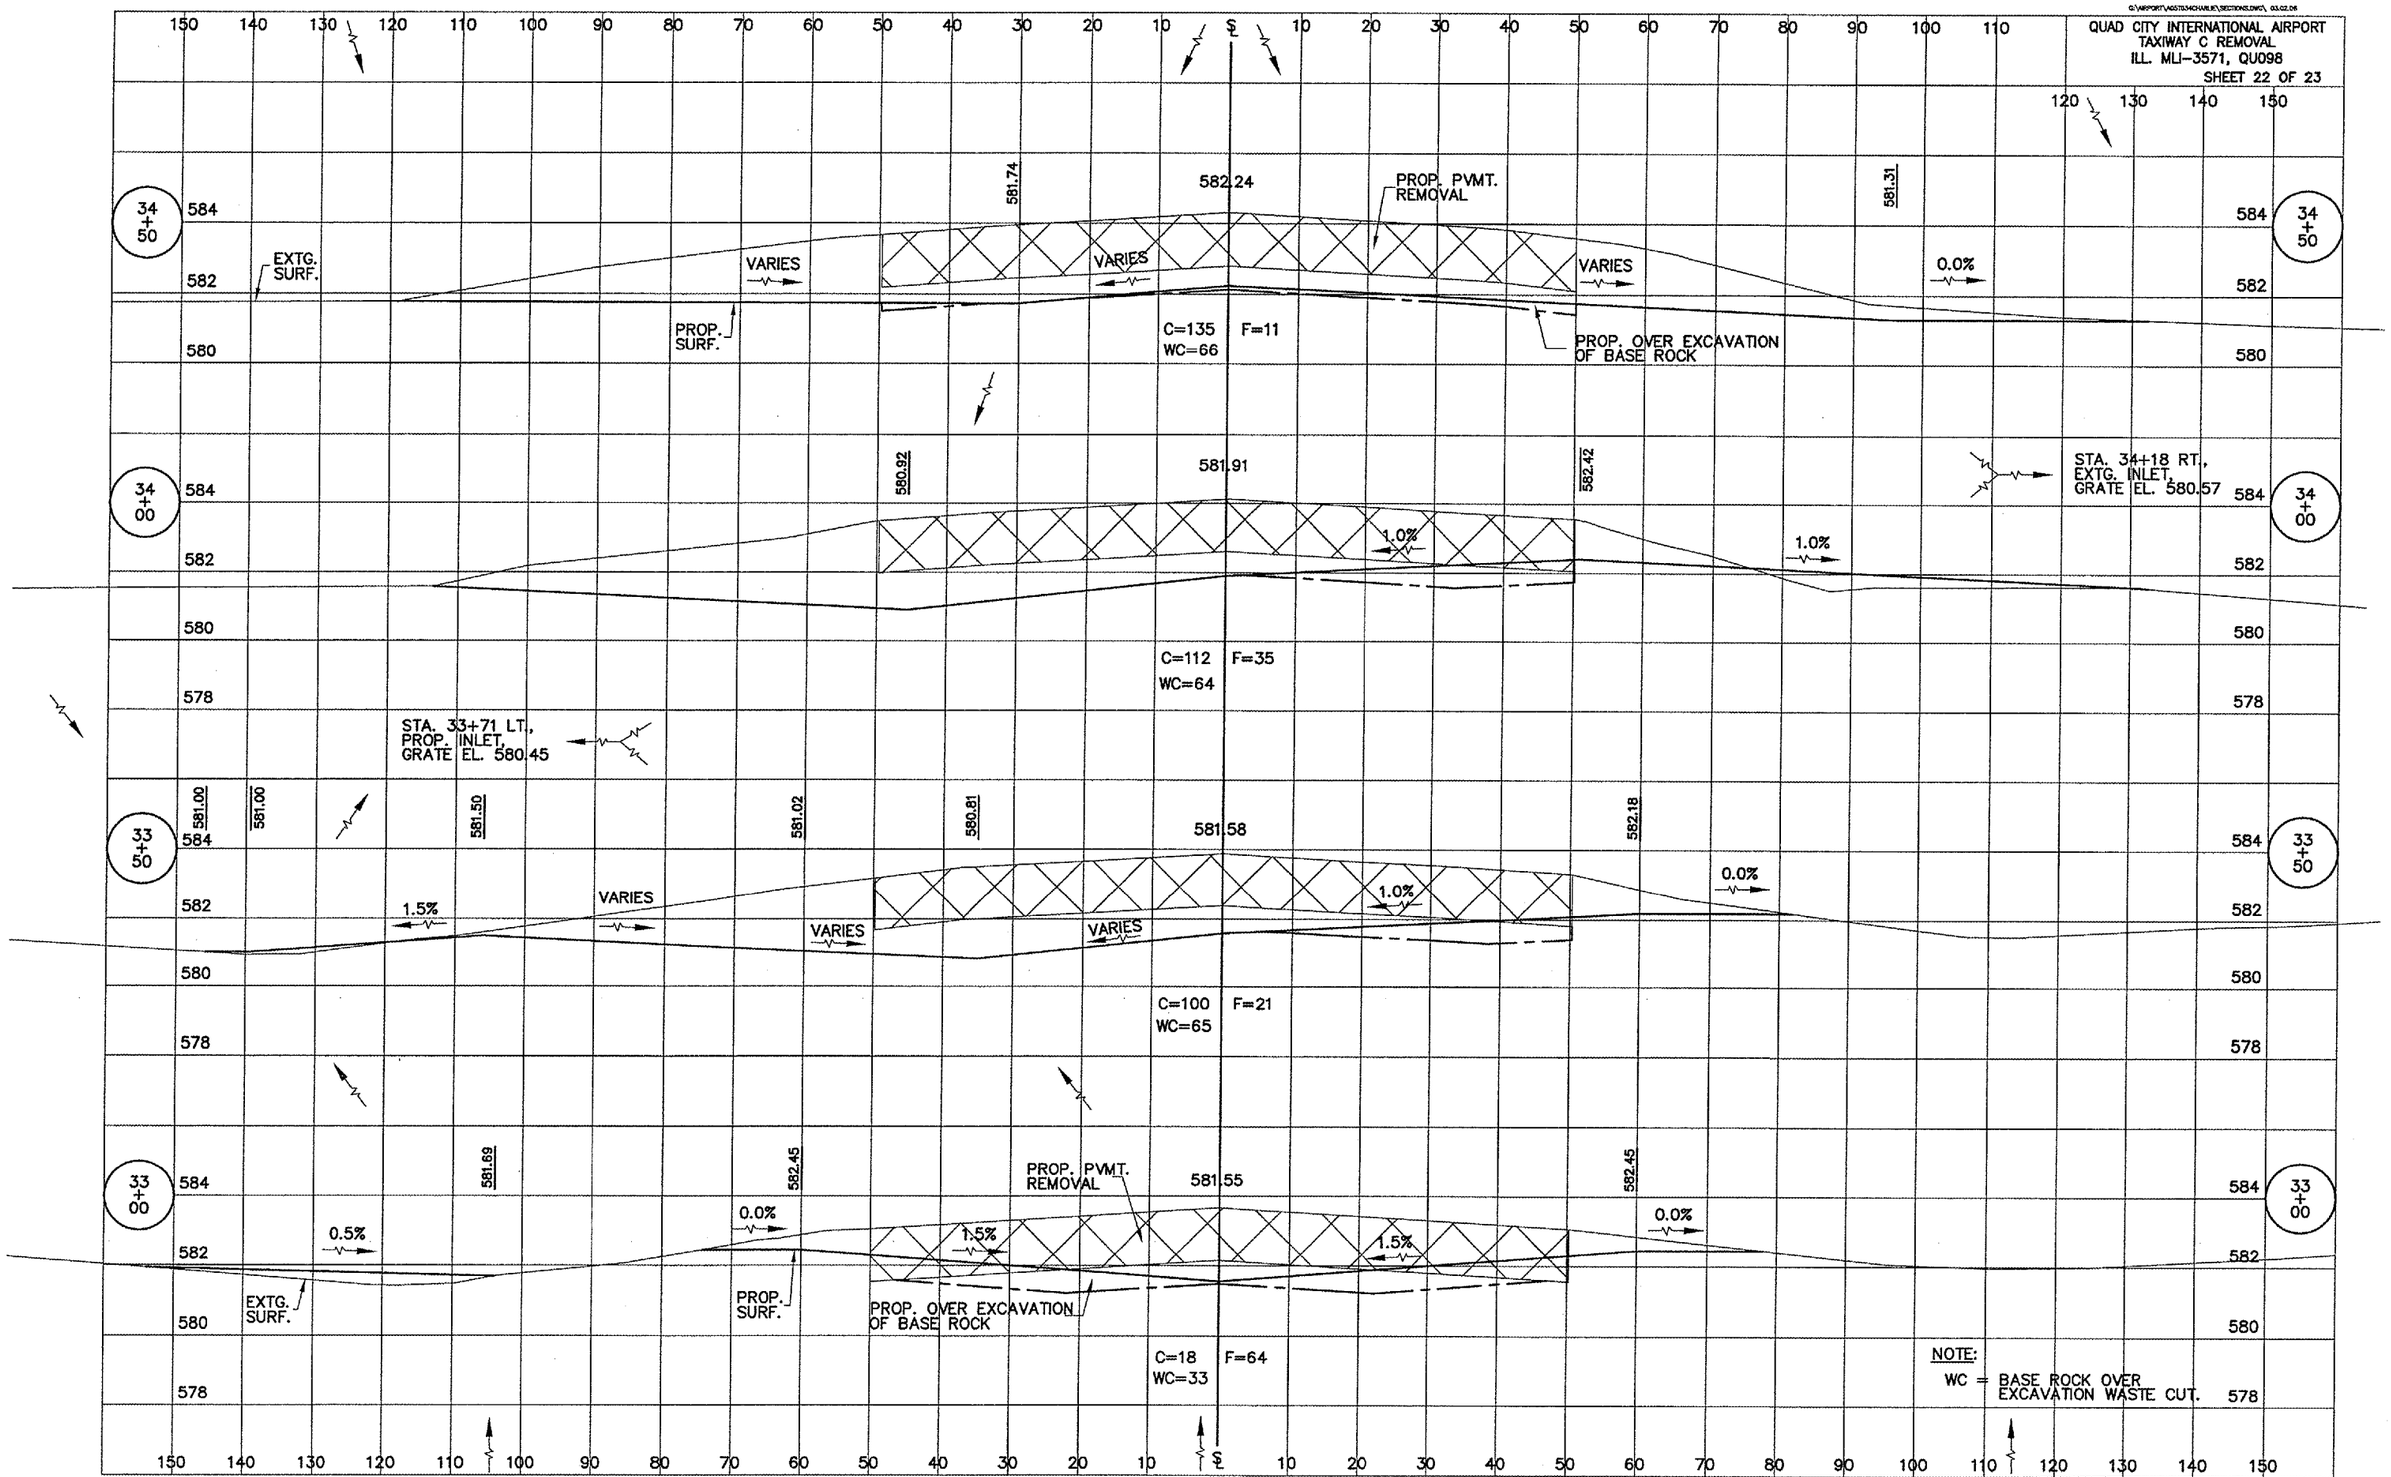

TAXIWAY C CROSS SECTIONS, STA 33+00 TO STA 34+50

G:\Airport\A05T034CHARLIE\Sections.dwg, 6/27/2006 10:53:11 AM, jeffm