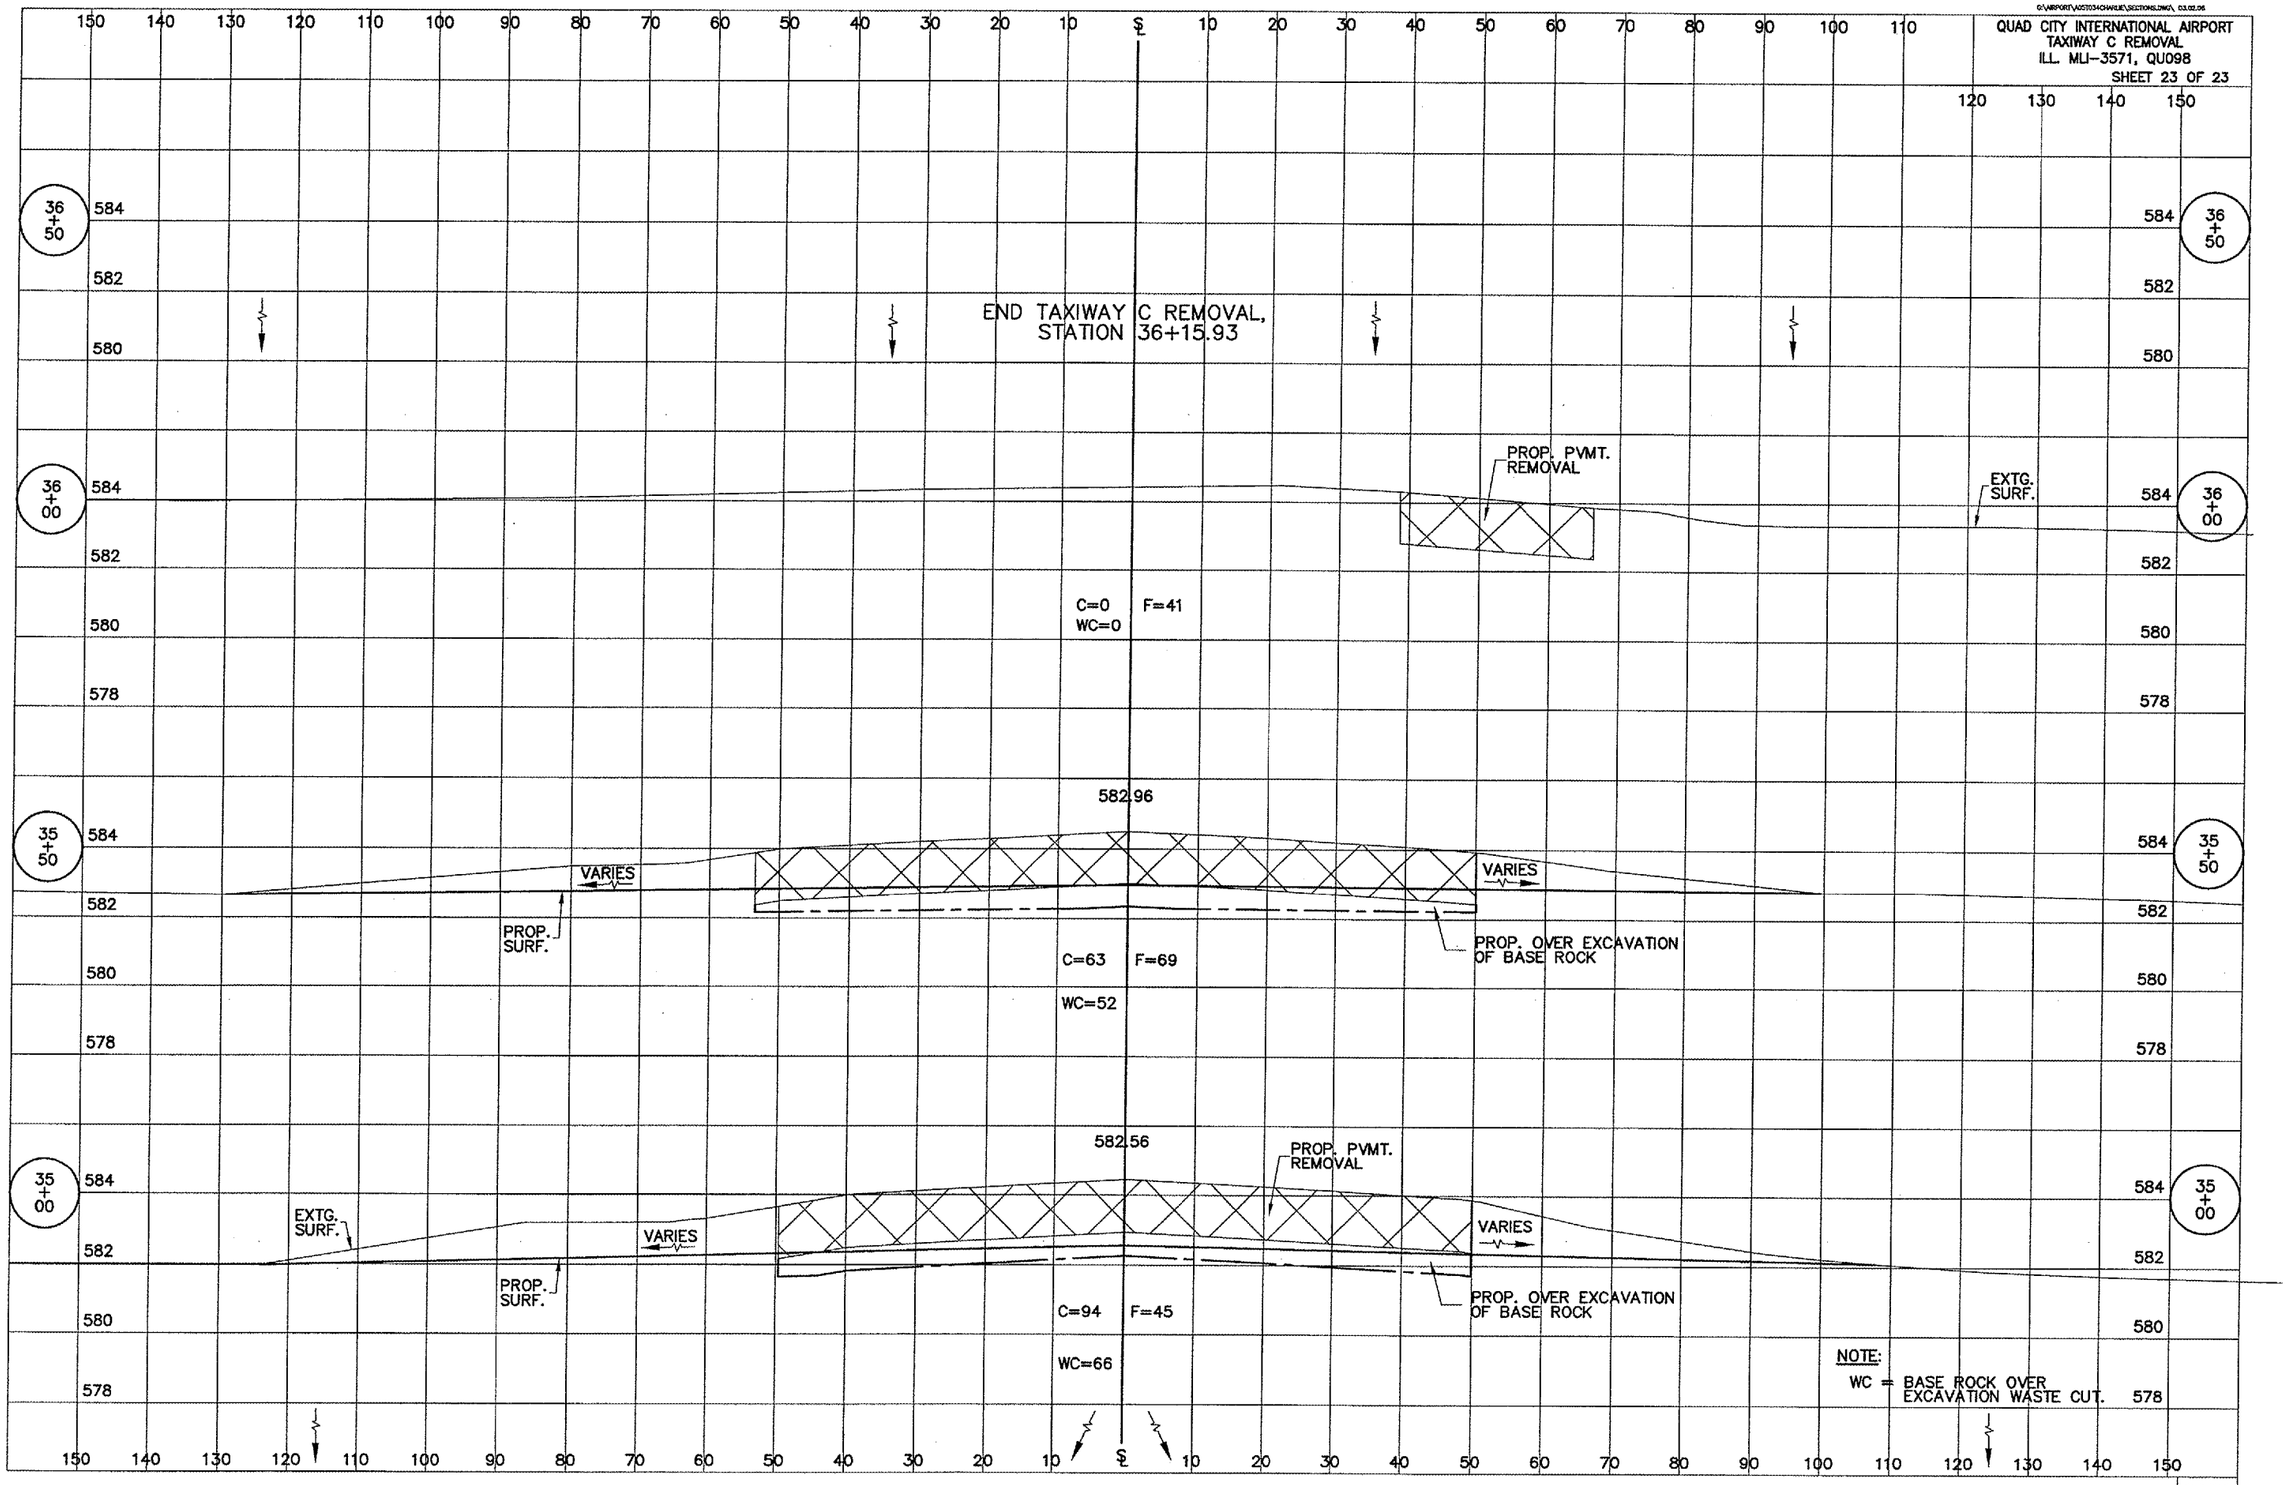

TAXIWAY C CROSS SECTIONS, STA 35+00 TO STA 36+50

G:\Airport\A05T034CHARLIE\Sections.dwg, 6/27/2006 10:53:46 AM, jeffm