JUN 29, 2006 9:59 AM CAH
I:\AIRPORTS\ROBINSON\838-04RWY\AIRPORT\SHEETS\R-306XS.DWG - STA. 127+50 TO STA. 128+50

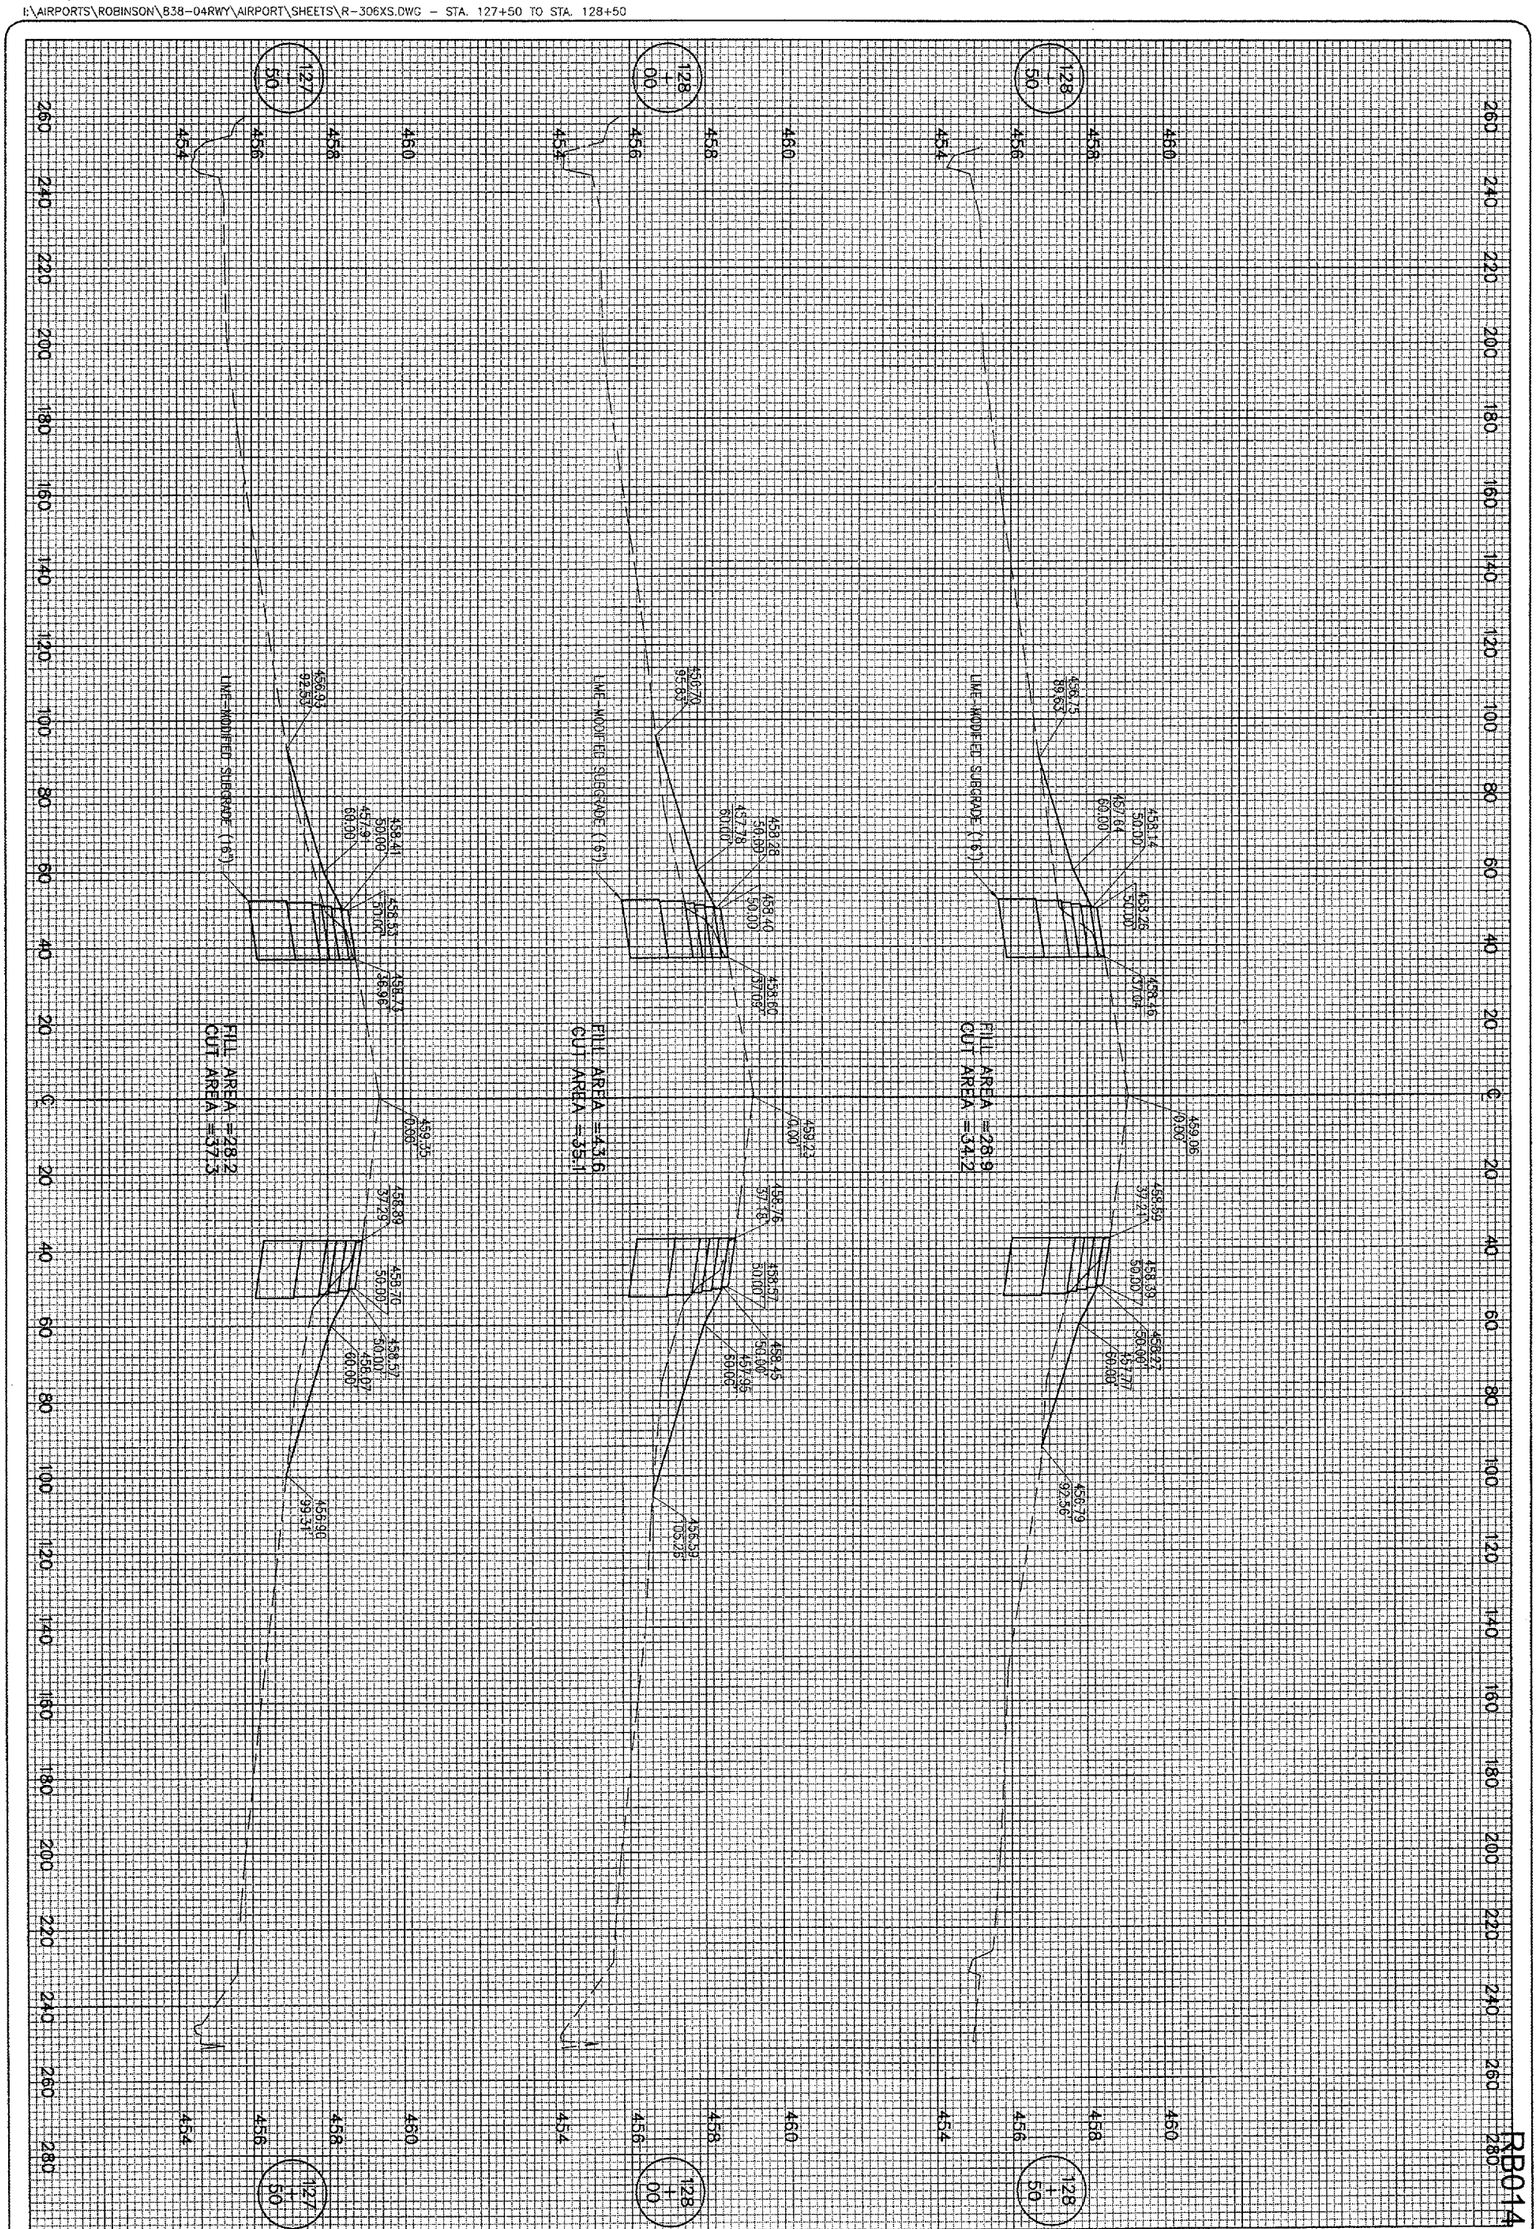

47 of 75 sheets

47

RUNWAY 9-27
WIDENING

PROPOSED
CROSS-SECTIONS
STA. 127+50 TO STA. 128+50

HANSON
Hanson Professional Services Inc.
1525 South Sixth Street
Springfield, Illinois 62703-2886
Offices Nationwide

HPS Project No.	838-04RWY
Filename	R-306XS.DWG
Scale	1"=20'H 1"=2'V
Date	01/13/04

LAYOUT	TLW	01/20/04
DRAWN	TLW	01/20/04
REVIEWED	CAH	03/05/04

ROBINSON MUNICIPAL AIRPORT
ROBINSON
CRAWFORD COUNTY, ILLINOIS

IL. PROJ.: RSV-3490 A.I.P. PROJ.: 3-17-0086-810

DATE	REVISION	BY