F.A. RTE.	SECTION	COUNTY	TOTAL SHEETS	SHEET NO.
575	(5&14) R-3	WILL	330	124
STA.	TO STA.			
FED. ROAD DIST. NO.	STATE	FED. AID PROJECT		

CONTRACT NO. 60J96

PART OF THE NW 1/4 SECTION 31, T36N, R10E OF THE 3rd PM, LOCKPORT TOWNSHIP, WILL COUNTY, ILLINOIS.

PARCEL NUMBER	OWNER	TOTAL HOLDING AC	PART TAKEN AC	REMAINDER AC	PREV. DED. AC	EASEMENT AC	EASEMENT PURPOSE	PERMANENT TAX INDEX NUMBER	PROPERTY ACQUIRED BY
1D80214DED	Heirs at law estate of John D. Zanella	0.569	0.042 *	0.569				11-04-31-111-013 014, 015	
1D80214TEA						150 SQ. FT. (0.003 AC)	CONSTRUCTION	11-04-31-111-015	
1D80214TEB						175 SQ. FT. (0.004 AC)	CONSTRUCTION	11-04-31-111-013	
1D80215	KARL HERING AND ELAINE M. HERING	0.440	0.032	0.408				11-04-31-111-011, 012	
1D83215TE	KARL HERING AND ELAINE M. HERING	0.408		0.408		100 SQ. FT. (0.002 AC)	CONSTRUCTION	11-04-31-111-011, 012	
1D80216	GIOVANNI FULGENZI	0.254	0.018	0.236				11-04-31-111-010	
1D83216TE	Wesley Helm and Deloris ~~Helm~~ husband and wife, as joint tenants	0.236		0.236		150 SQ. FT. (0.003 AC)	CONSTRUCTION	11-04-31-111-010	

* TO BE DEDICATED

COORDINATE VALUE

COORDINATE TABLE				
DATA POINT NO.	STATION	OFFSET	-N- COORDINATES	-E-
507	746+35.16	55.49' R	1,782,942.7414	554,146.4356
508	746+45.16	45.49' R	1,782,941.7790	554,132.3252
713	746+55.17	50.49' R	1,782,948.3540	554,124.7772
714	746+55.17	50.49' R	1,782,952.1265	554,128.0680
715	746+85.17	50.49' R	1,782,971.8453	554,105.4590
716	746+85.17	45.49' R	1,782,968.0774	554,102.1721
717	747+35.18	45.50' R	1,783,000.9462	554,064.4857
718	747+35.18	50.50' R	1,783,004.7142	554,067.7724
719	747+70.18	50.50' R	1,783,027.7195	554,041.3952
720	747+70.18	45.50' R	1,783,023.9515	554,038.1085
509	747+85.18	45.50' R	1,783,033.8150	554,026.7993
721	748+28.19	45.50' R	1,783,062.0827	553,994.3884
722	748+28.19	50.50' R	1,783,065.8510	553,997.6746
723	748+48.19	50.50' R	1,783,078.9969	553,982.6020
724	748+48.19	45.50' R	1,783,075.2286	553,979.3157
510	749+01.20	45.50' R	1,783,110.0713	553,939.3660
725	749+35.20	45.50' R	1,783,132.4213	553,913.7401
726	749+35.20	50.50' R	1,783,136.1900	553,917.0260
727	749+65.20	50.50' R	1,783,155.9088	553,894.4170
728	749+65.20	45.50' R	1,783,152.1401	553,891.1311
511	749+68.20	45.50' R	1,783,154.1138	553,888.8681

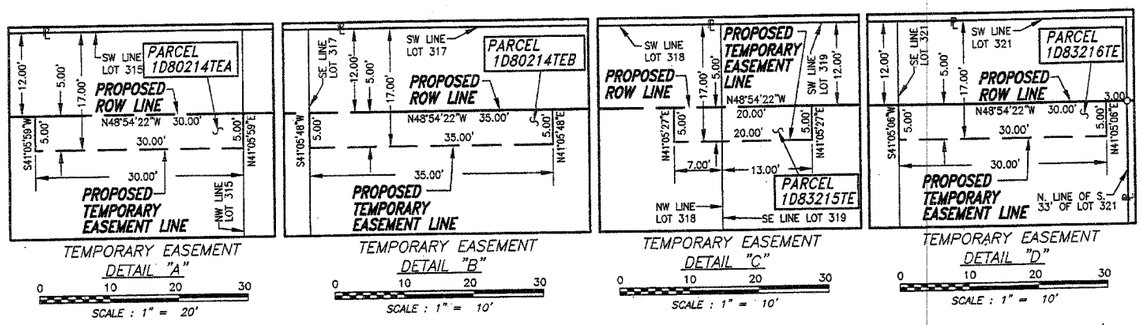

TEMPORARY EASEMENT DETAIL "A" — SCALE : 1" = 20'

TEMPORARY EASEMENT DETAIL "B" — SCALE : 1" = 10'

TEMPORARY EASEMENT DETAIL "C" — SCALE : 1" = 10'

TEMPORARY EASEMENT DETAIL "D" — SCALE : 1" = 10'

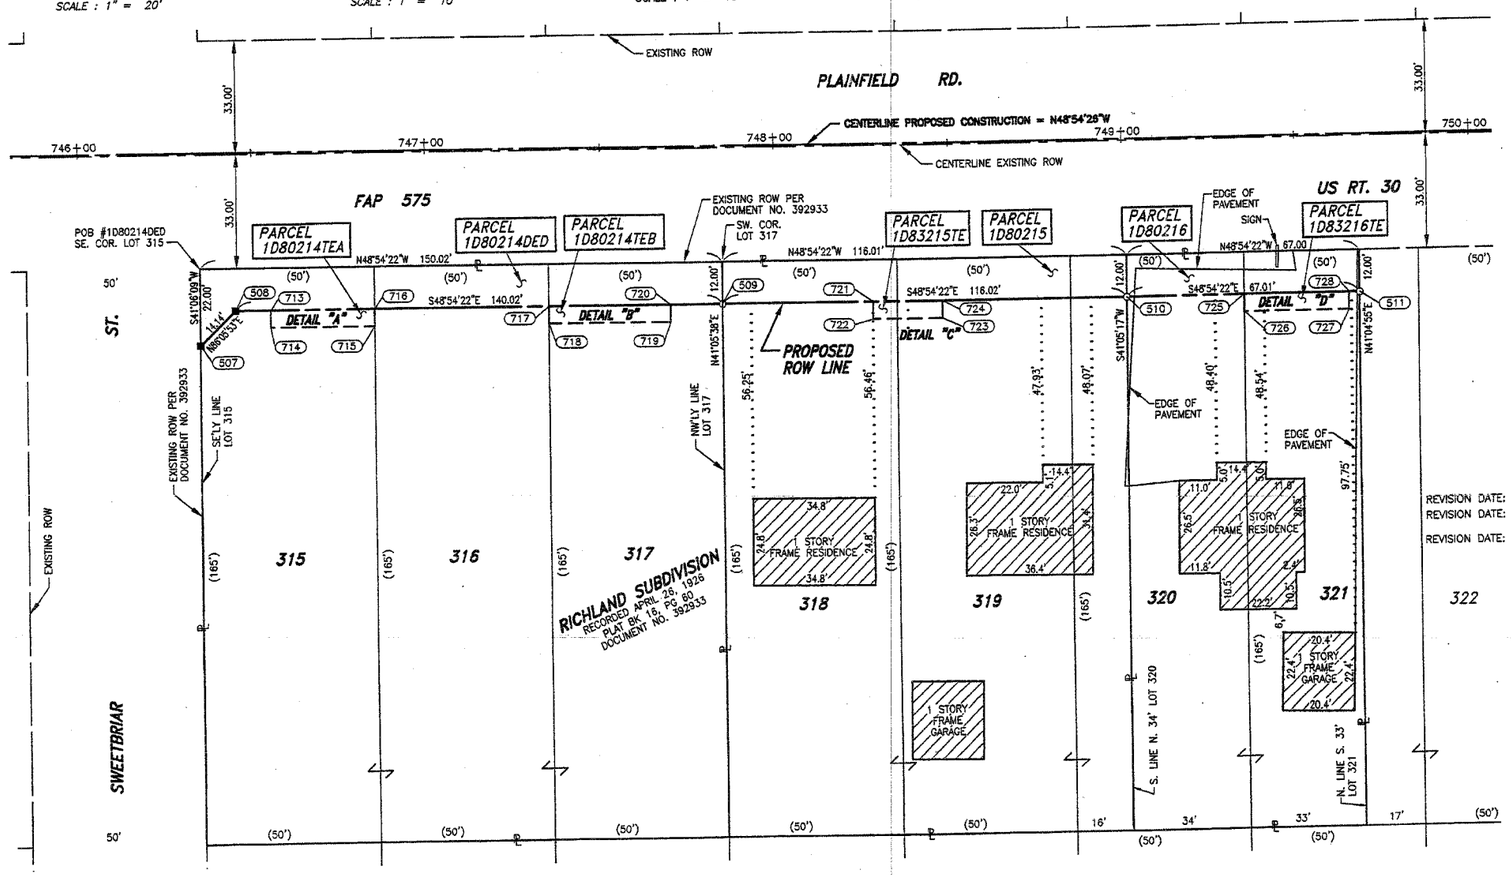

SCALE : 1" = 20'

LEGEND

SECTION CORNER

QUARTER SECTION CORNER

SECTION LINE
QUARTER SECTION LINE
QUARTER, QUARTER SECTION LINE
PLATTED LOT LINE
PROPERTY (DEED) LINE
APPARENT PROPERTY LINE
CENTERLINE
EXISTING RIGHT OF WAY LINE
PROPOSED RIGHT OF WAY LINE
PROPOSED EASEMENT
EXISTING ACCESS CONTROL LINE
PROPOSED ACCESS CONTROL LINE
123.456m [1.23'] MEASURED DIMENSION METRIC WITH IMPERIAL
123.45' (COMP) [0.00'] COMPUTED DIMENSION METRIC WITH IMPERIAL
( ) RECORD DATA

EXISTING BUILDING

● IRON PIPE OR ROD FOUND — ○ SET 5/8" x 30" REBAR
+ CUT CROSS FOUND OR SET — ●PK FOUND PK NAIL — ○PK SET PK NAIL

● T1 T2 T3 THESE STAKES REFERENCE FOUND OR SET MONUMENTATION. SET 5/8 INCH REBAR FLUSH WITH GROUND TO TIE FOUND IRON STAKE. IDENTIFIED BY COLORED PLASTIC CAP AND BEARING SURVEYORS PROFESSIONAL NUMBER.

● BT1 BT2 BT3 THESE STAKES, IN CULTIVATED AREAS, REFERENCE FOUND OR SET MONUMENTATION. BURIED 5\8 INCH REBAR 20 INCHES BELOW GROUND TO TIE FOUND IRON STAKE. IDENTIFIED BY COLORED PLASTIC CAP BEARING SURVEYORS PROFESSIONAL NUMBER.

■ STAKING OF PROPOSED RIGHT OF WAY. SET DIVISION OF HIGHWAYS SURVEY MARKER TO MONUMENT THE POSITION SHOWN. IDENTIFIED BY INSCRIPTION DATA AND SURVEYORS PROFESSIONAL NUMBER.

■ M STAKING OF PROPOSED RIGHT OF WAY IN CULTIVATED AREAS. BURIED 5/8 INCH REBAR 20 INCHES BELOW GROUND TO MARK FUTURE SURVEY MARKER POSITION. IDENTIFIED BY COLORED PLASTIC CAP BEARING SURVEYORS PROFESSIONAL NUMBER.

PERMANENT SURVEY MARKER. IDOT STD. 2135 (TO BE SET BY OTHERS)

□ RIGHT OF WAY STAKING PROPOSED TO BE SET.

STATE OF ILLINOIS)
) S.S.
COUNTY OF COOK)

THIS IS TO CERTIFY THAT I, COVENTINE FIDIS, AN ILLINOIS PROFESSIONAL LAND SURVEYOR, HAVE REVISED THE PLAT OF HIGHWAYS SHOWN HEREON; THAT SAID PLAT OF HIGHWAYS WAS ORIGINALLY SIGNED AND CERTIFIED ON AUGUST 5TH, 2003 BY BARBARA J. BAIRD, ILLINOIS PROFESSIONAL LAND SURVEYOR NO. 2222; THAT THE ONLY REVISIONS MADE WERE TO RENUMBER PARCELS 1D80215TE AND 1D80216TE TO 1D83215TE AND 1D83216TE. MADE FOR THE DEPARTMENT OF TRANSPORTATION, STATE OF ILLINOIS.

DATED AT CHICAGO, ILLINOIS THIS 1ST DAY OF DECEMBER, 2004.

COVENTINE FIDIS
ILLINOIS PROFESSIONAL LAND SURVEYOR NO. 2159
LICENSE EXPIRATION DATE 11/30/2006

STATE OF ILLINOIS COVENTINE FIDIS 35-2159 CHICAGO, ILL. PROFESSIONAL LAND SURVEYOR

SCANNED

RECEIVED DEC 2 2004 PLATS & LEGALS

REVISION DATE: 12-01-04 SEPARATED OWNERSHIP FOR 3000 SERIES TE'S IN PARCEL TABLE. MADE BY: BAN
REVISION DATE: 11-12-04 RENUMBERED PARCELS 1D80241TEA, 1D80241TEB, 1D80215TE AND 1D80216TE TO 1D80214TEA, 1D80214TEB, 1D83215TE AND 1D83216TE. MADE BY: BAN
REVISION DATE: 10-25-04 RENUMBERED PARCELS 1D80214TEA AND 1D80214TEB TO 1D80241TEA AND 1D80241TEB. MADE BY: BAN

RECEIVED JAN 20 2005 PLATS & LEGALS
RECEIVED JAN 3 2005 PLATS & LEGALS
RECEIVED DEC 2 2004 PLATS & LEGALS

ASC
AMERICAN SURVEYING CONSULTANTS, P.C.
841 N. GALENA AVE. / DIXON, IL. 61021 / 815-288-6231
8604 W. CATALPA AVE. / CHICAGO, IL. 60656 / 773-444-0800
ILLINOIS PROFESSIONAL DESIGN FIRM NO. 184-003192

SCALE : 1" = 20'

REVISION DATE: 7-23-03 REVISION: OWNERSHIP CHANGE - ELIMINATED PARCEL 1D80217 & 1D80217TE. MADE BY: KAR
REVISION DATE: 02-22-02 REVISION: CHANGED LOT CORNER AT POB PARCEL 1D80214DED. MADE BY: JMS
REVISION DATE: 10-18-01 REVISION: CHANGED PARCEL 1D80214 TO DEDICATION PARCEL 1D80214DED. MADE BY: RJW
REVISION DATE: 7-19-01 REVISION: CHANGED OWNERSHIP TO PARCEL 1D80217 AND 1D80217TE. MADE BY: KAR

PLAT OF HIGHWAYS
STATE OF ILLINOIS
DEPARTMENT OF TRANSPORTATION
FAP 575 (US 30)

SECTION — WILL COUNTY
PROJECT — JOB NO. R-91-073-00
STATION 746+00 — TO STATION 750+00
SCALE: 1"=20' — SHEET B7 OF B15

JOB # 35556 108 DWG. # 901-10-B7

BUREAU OF LAND ACQUISITION
201 WEST CENTER COURT
SCHAUMBURG, ILLINOIS 60196-1096

FAP ROUTE 575 (US 30) , SECTION , JOB. NO. R-91-073-00.