PART OF THE SOUTH HALF OF SECTION 25, TOWNSHIP 36 NORTH, RANGE 9, EAST OF THE THIRD PRINCIPAL MERIDIAN, WILL COUNTY, ILLINOIS

P.A. NO.	SECTION	COUNTY	TOTAL SHEETS	SHEET NO.
575	(8&14)R-3	WILL	530	152
STA.	TO STA.			
FED. ROAD DIST. NO.	ILLINOIS	FED. AID PROJECT		
CONTRACT NO. 60961				

PARCEL NO.	OWNER	TOTAL HOLDING (ACRES) SQ.FEET	PART TAKEN (ACRES) SQ.FEET	REMAINDER (ACRES) SQ.FEET	PREVIOUS DEDICATION (ACRES) SQ.FEET	EASEMENT (ACRES) SQ.FEET	EASEMENT PURPOSE	TAX NUMBER(S)	ACQUIRED BY
1D80322	Leona E. Bergman (AKA Peg Bergman) as Trustee under the provisions of a Trust Agreement dated the 2nd day of September, 1987 and known as the Leona E. Bergman (AKA Peg Bergman) Declaration of Trust	(1.366)	(0.076)	(1.290)	N/A	N/A	N/A	03-25-405-001 03-25-405-005 03-25-405-002 03-25-405-006 03-25-405-003 03-25-405-012 03-25-405-004	
1D80324	First National Bank of Joliet, as Trustee under the provisions of a Trust Agreement dated the 26th day of June 1989, known as Trust Number 3533	(1.405)	(0.017)	(1.388)	N/A	N/A	N/A	03-25-402-007 03-25-402-016 03-25-402-008 03-25-402-017 03-25-402-009 03-25-402-018 03-25-402-015 03-25-402-019	
1D83324TE	First National Bank of Joliet, as Trustee under the provisions of a Trust Agreement dated the 26th day of June 1989, known as Trust Number 3533	(1.388)	N/A	(1.388)	N/A	(0.025)	REGRADING & DRIVE CONSTRUCTION	03-25-402-007 03-25-402-016 03-25-402-008 03-25-402-017 03-25-402-009 03-25-402-018 03-25-402-015 03-25-402-019	

PROJECT GROUND COORDINATES FOR PROPOSED CENTERLINE

POINT NUMBER	STATION	OFFSET	NORTHING	EASTING
6006	STA.=786+80.79	0.00' RIGHT	1785603.5326	551103.4386
6007	STA.=809+02.12	0.00' RIGHT	1787132.6403	549491.6154

PROJECT GROUND COORDINATES FOR PROPOSED R.O.W.

POINT NUMBER	STATION	OFFSET	NORTHING	EASTING
6063	STA.=793+33.78	60.38' LEFT	1786009.0531	550588.0726
6064	STA.=793+89.79	60.39' LEFT	1786047.5825	550547.4243
26065	STA.=793+88.79	51.39' LEFT	1786054.1124	550553.6178
6066	STA.=801+93.82	46.57' LEFT	1786610.8600	549973.5189
36065	STA.=796+46.81	51.45' LEFT	1786230.9249	550367.0812
46065	STA.=796+46.80	46.45' LEFT	1786234.5488	550370.5261

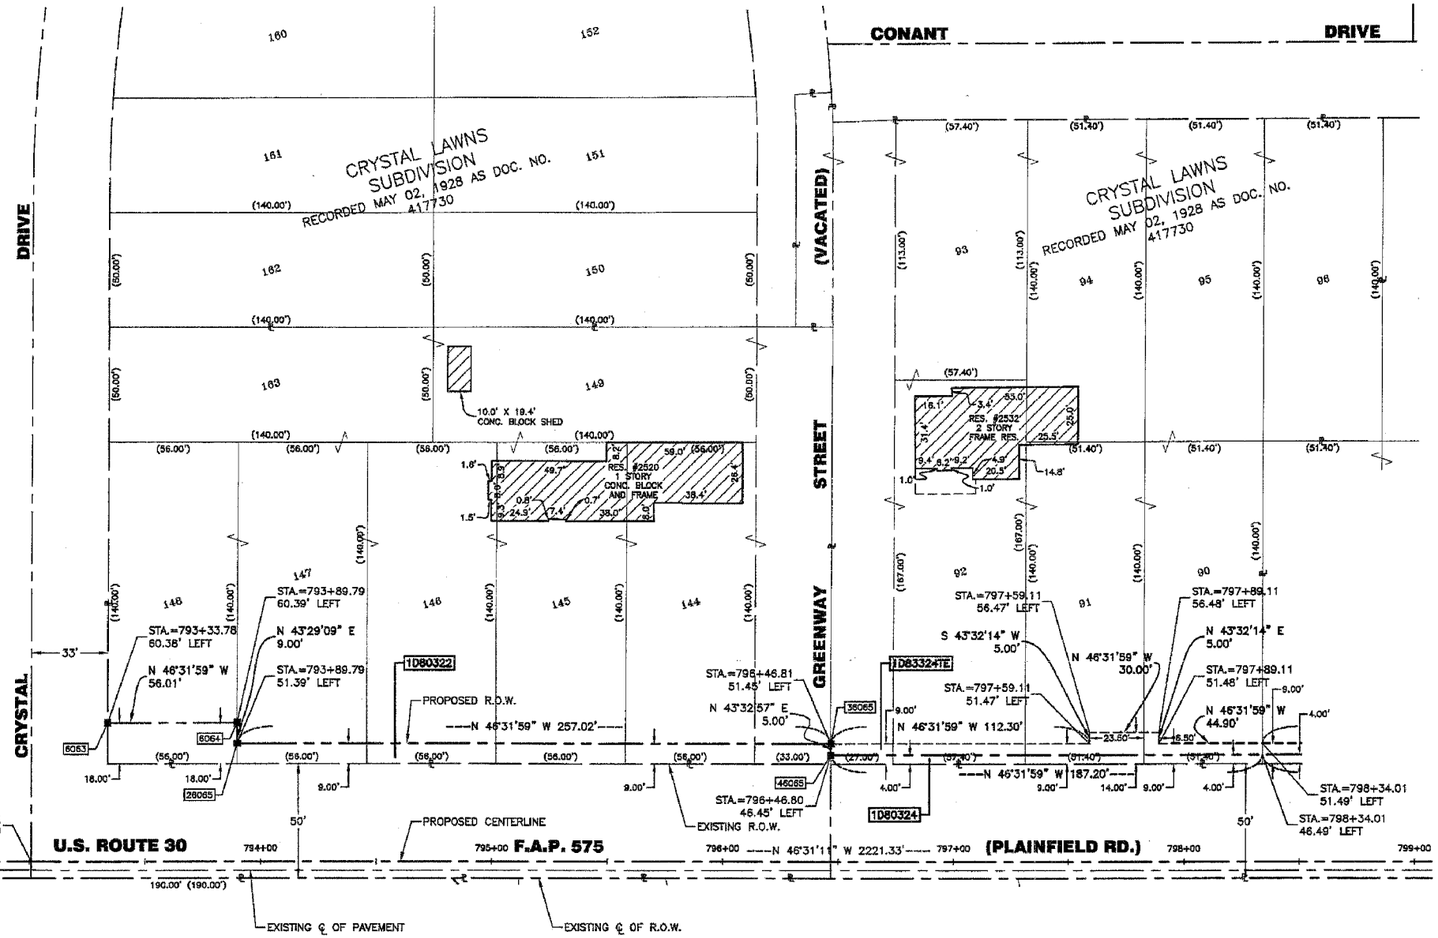

LEGEND

- SECTION CORNER
- QUARTER SECTION CORNER
- SECTION LINE
- QUARTER SECTION LINE
- QUARTER, QUARTER SECTION LINE
- PLATTED LOT LINE
- PROPERTY (DEED) LINE
- APPARENT PROPERTY LINE
- CENTERLINE
- EXISTING RIGHT OF WAY LINE
- PROPOSED RIGHT OF WAY LINE
- PROPOSED EASEMENT LINE
- 129.32' MEASURED DIMENSION
- 129.32'(COMP.) COMPUTED DIMENSION
- . ( ) RECORD DATA
- EXISTING BUILDING

N

30' 0 30'

SCALE: 1"= 30'

- O IRON PIPE OR ROD FOUND
- ○ REPLACED AFTER CONSTRUCTION
- \+ CUT CROSS FOUND OR SET
- ○ T1 **THESE STAKES REFERENCE FOUND OR SET MONUMENTATION.** SET 5/8 INCH
- ○ T2 IRON ROD FLUSH WITH GROUND TO TIE FOUND IRON STAKE. IDENTIFIED BY
- ○ T3 COLORED PLASTIC CAP BEARING SURVEYORS IDENTIFICATION NUMBER.
- ○ BT1 **THESE STAKES, IN CULTIVATED AREAS, REFERENCE FOUND OR SET**
- ○ BT2 **MONUMENTATION.** BURIED 5/8 INCH IRON ROD 20 INCHES BELOW
- ○ BT3 GROUND TO TIE FOUND IRON STAKE. IDENTIFIED BY COLORED PLASTIC CAP BEARING SURVEYORS IDENTIFICATION NUMBER.
- ■ **STAKING OF PROPOSED RIGHT OF WAY.** SET DIVISION OF HIGHWAYS SURVEY MARKER TO MONUMENT THE POSITION SHOWN. IDENTIFIED BY INSCRIPTION DATA AND SURVEYORS IDENTIFICATION NUMBER.
- ■ M **STAKING OF PROPOSED RIGHT OF WAY IN CULTIVATED AREAS.** BURIED 5/8 INCH METAL ROD 20 INCHES BELOW GROUND TO MARK FUTURE SURVEY MARKER POSITION. IDENTIFIED BY COLORED PLASTIC CAP BEARING SURVEYORS IDENTIFICATION NUMBER.
- ◒ PERMANENT SURVEY MARKER, I.D.O.T. STD. 2135 (TO BE SET BY OTHERS)
- ▫ RIGHT OF WAY STAKING PROPOSED TO BE SET.
- • 5/8 INCH IRON ROD W/O CAP

RANDELL E. GANN 035-003241 PROFESSIONAL LAND SURVEYOR STATE OF ILLINOIS SOUTH HOLLAND, ILLINOIS

STATE OF ILLINOIS } SS
COUNTY OF COOK }

THIS IS TO CERTIFY THAT I, RANDELL E. GANN, AN ILLINOIS PROFESSIONAL LAND SURVEYOR, HAVE SURVEYED THE PLAT OF HIGHWAYS SHOWN HEREON IN SECTION 25, TOWNSHIP 36 NORTH, RANGE 9, EAST OF THE THIRD PRINCIPAL MERIDIAN, WILL COUNTY, THAT THE SURVEY IS TRUE AND COMPLETE AS SHOWN TO THE BEST OF MY KNOWLEDGE AND BELIEF, THAT THE PLAT CORRECTLY REPRESENTS SAID SURVEY, THAT ALL MONUMENTS FOUND AND ESTABLISHED ARE OF PERMANENT QUALITY AND OCCUPY THE POSITIONS SHOWN THEREON AND THAT THE MONUMENTS ARE SUFFICIENT TO ENABLE THE SURVEY TO BE RETRACED. MADE FOR THE DEPARTMENT OF TRANSPORTATION, STATE OF ILLINOIS.

DATED AT SOUTH HOLLAND, ILLINOIS THIS 31ST DAY OF JANUARY, 20 01 A.D.

ILLINOIS REGISTERED LAND SURVEYOR NO. 035-003241

COORDINATE ORIGIN:
NAD 27 STATE PLANE ILLINOIS EASTERN ZONE GROUND COORDINATES BASED UPON GRID COORDINATES FOR THIRD ORDER NGS STATION "MCALLISTER" OF NORTH = 1790853.330 EAST = 544149.340

THE COMBINED SCALE FACTOR FOR THIS PROJECT IS 0.9999687. TO OBTAIN STATE PLANE GRID COORDINATES MULTIPLY GROUND COORDINATES BY COMBINED SCALE FACTOR.

BEARING REFERENCE:
NAD 27 STATE PLANE ILLINOIS EASTERN ZONE GROUND BEARINGS

RECEIVED
NOV 30 2001
PLATS & LEGALS

ROBINSON ENGINEERING, LTD.
CONSULTING REGISTERED PROFESSIONAL ENGINEERS AND LAND SURVEYORS
17000 SOUTH PARK AVENUE – P. O. BOX 356 – SOUTH HOLLAND, ILLINOIS, 60473-0356
(708) 331-6700 FAX (708) 331-3826

DATE	BY	MADE	CHECKED	INKED	R.O.W. PLAT	NOTEBOOK NO.

PLAT OF HIGHWAYS
STATE OF ILLINOIS
DEPARTMENT OF TRANSPORTATION

F.A.P. 575 *U.S. ROUTE 30*
CATON FARM ROAD TO *WILL COUNTY*
HENNEPIN DRIVE *R-91-073-00*
1D80322, 0324, 3324
SCALE: 1"=30' *SHEET C15 OF C30*

BUREAU OF LAND ACQUISITION
201 WEST CENTER COURT
SCHAUMBURG, ILLINOIS 60196

ROUTE **F.A.P. 575 (U.S. ROUTE 30)** SECTION **CATON FARM ROAD TO HENNEPIN DRIVE** COUNTY **WILL COUNTY** JOB NO. **R-91-073-00** RECORDING: RECORDED ON AS DOCUMENT NO.