F.A. RTE.	SECTION	COUNTY	TOTAL SHEETS	SHEET NO.
575	(98.14) R-3	WILL	330	1516
STA.		TO STA.		
FED. ROAD DIST. NO.	ILLINOIS	FED. AID PROJECT		
CONTRACT NO. 60581				

PART OF THE SOUTH HALF OF SECTION 25, TOWNSHIP 36 NORTH, RANGE 9, EAST OF THE THIRD PRINCIPAL MERIDIAN, WILL COUNTY, ILLINOIS

PROJECT GROUND COORDINATES FOR PROPOSED CENTERLINE

POINT NUMBER	STATION	OFFSET	NORTHING	EASTING
6006	STA.=786+80.79	0.00' RIGHT	1785603.5326	551103.4385
6007	STA.=809+02.12	0.00' RIGHT	1787132.0403	549491.5154
6008	STA.=812+35.48	0.00' RIGHT	1787356.0770	549244.7992

PROJECT GROUND COORDINATES FOR PROPOSED R.O.W.

POINT NUMBER	STATION	OFFSET	NORTHING	EASTING
6109	STA.=790+83.65	175.00' RIGHT	1786007.7269	550931.5343
6110	STA.=790+00.00	77.00' RIGHT	1785879.0571	550924.7974
6111	STA.=790+07.00	45.70' RIGHT	1785861.1626	550898.1806
6112	STA.=809+32.33	45.31' RIGHT	1787185.7920	549500.6999

PARCEL NO.	OWNER	TOTAL HOLDING (ACRES) SQ.FEET	PART TAKEN (ACRES) SQ.FEET	REMAINDER (ACRES) SQ.FEET	PREVIOUS DEDICATION (ACRES) SQ.FEET	EASEMENT (ACRES) SQ.FEET	EASEMENT PURPOSE	TAX NUMBER(S)	ACQUIRED BY
1D80323	Philip Cocomise	(3.008)	(0.172)	(2.834)	(0.085)	N/A	N/A	03-25-400-006	
1D80325 1D80325TEA 1D80325TEB 1D80325TEC	Frank F. Fehrenbacher, as Trustee of the Frank F. Fehrenbacher Revocable Trust Agreement dated July 26, 1990	(3.702)	(0.332)	(3.370)	(0.222)	(0.007)A 284 A (0.010)B (0.008)C 334 C	CONSTRUCTION	03-25-400-010 03-25-400-005	
1D80327	Ronald E. Heck and Margaret Heck, husband and wife, as joint tenants	(1.909)	(0.043)	(1.866)	(0.028)	N/A	N/A	03-25-400-008	
1D80329	Elizabeth Marie Stockton, as Trustee under the provisions of a Declaration of Trust dated March 27, 1993	(1.641)	(0.060)	(1.581)	(0.038)	N/A	N/A	03-25-400-009	
1D80331	Edward R. Branczewski and Diane Marie Branczewski, husband and wife, as joint tenants	(2.736)	(0.164)	(2.574)	(0.109)	N/A	N/A	03-25-400-015	
1D80333	First National Bank of Joliet, as Trustee under Trust Agreement dated January 23, 1998, and known as Trust Number 4975	(1.899)	(0.164)	(1.735)	(0.107)	N/A	N/A	03-25-400-013	
1D80335	Nat J. Rowell, as Trustee under the terms and provisions of a Trust Agreement dated the 11th day of November, 1993, and designated the Nat J. Rowell, Sr. Trust Agreement	(2.510)	(0.248)	(2.262)	(0.164)	N/A	N/A	03-25-400-011	
1D80337	Nat J. Rowell and Gracie W. Rowell, his wife, as joint tenants	(0.449)	(0.074)	(0.375)	(0.049)	N/A	N/A	03-25-400-012	
1D80339	Ethel F. Snook	(3.737)	(0.414)	(3.323)	(0.276)	N/A	N/A	03-25-201-016	
1D80353 1D80353TE	Edward R Branczewski and Diane M Branczewski	(0.734)	(0.133)	(0.601)	(0.087)	(0.008) 341	CONSTRUCTION	03-25-400-014	

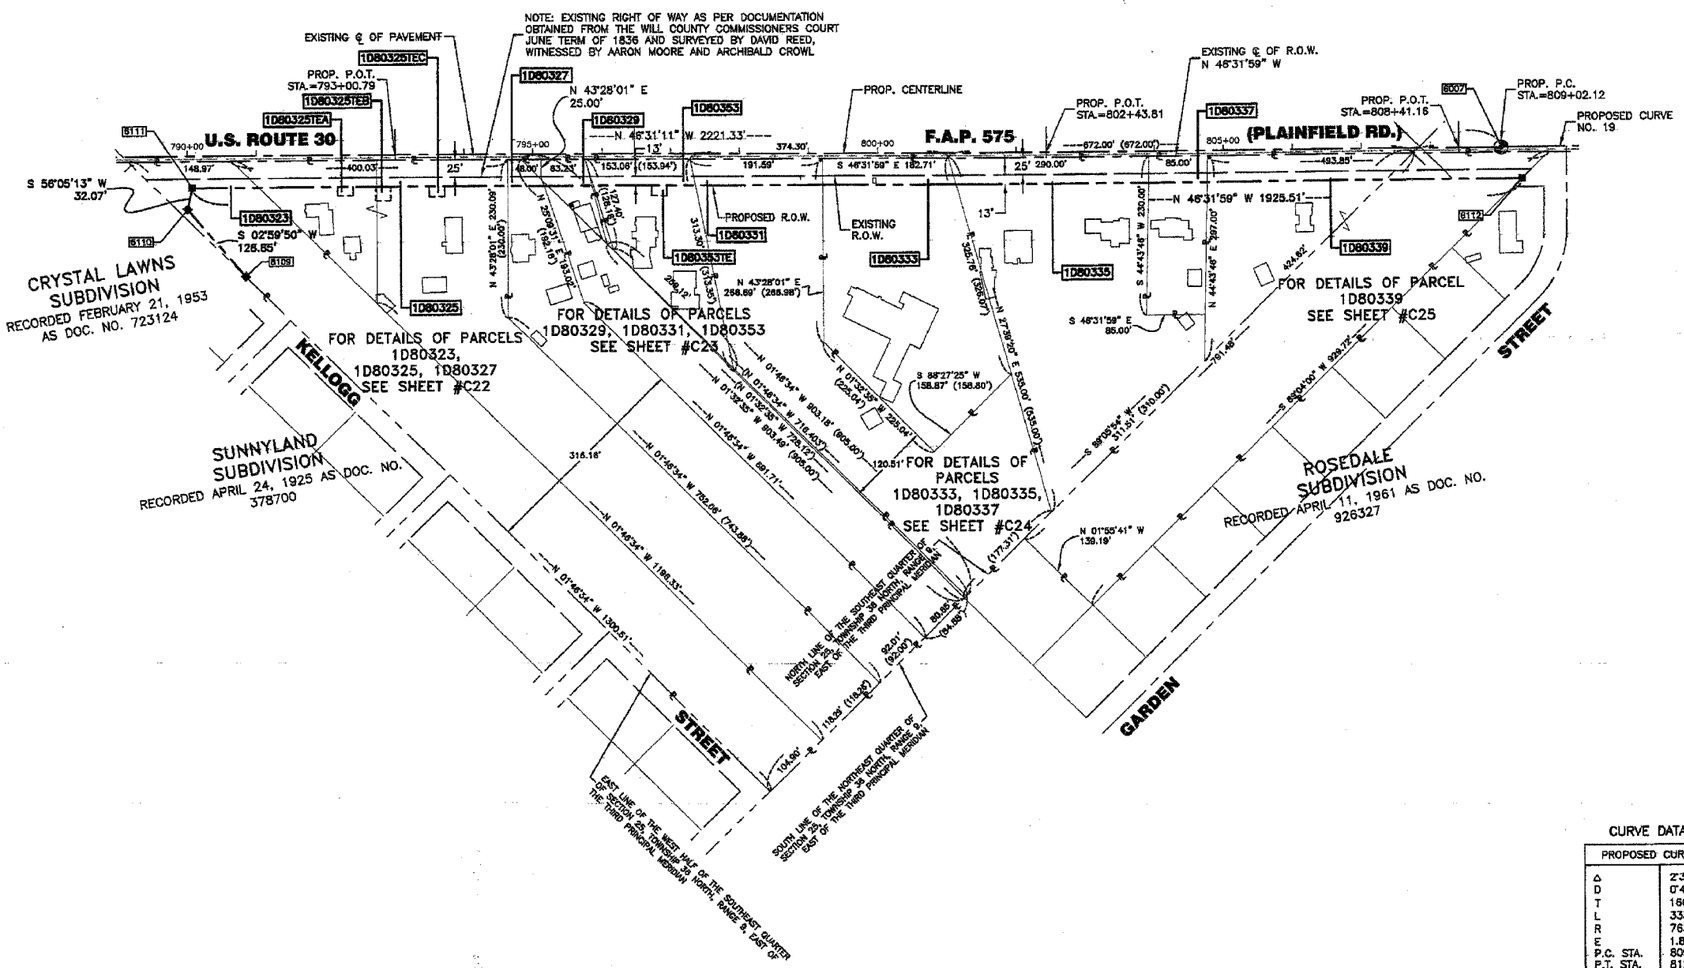

LEGEND

SECTION CORNER — QUARTER SECTION CORNER

SECTION LINE
QUARTER SECTION LINE
QUARTER, QUARTER SECTION LINE
PLATTED LOT LINE
PL — PROPERTY (DEED) LINE
APL — APPARENT PROPERTY LINE
CENTERLINE
EXISTING RIGHT OF WAY LINE
PROPOSED RIGHT OF WAY LINE
PROPOSED EASEMENT LINE
129.32' — MEASURED DIMENSION
129.32'(COMP.) — COMPUTED DIMENSION
( ) — RECORD DATA
EXISTING BUILDING

N

100' 0 100'
SCALE: 1"= 100'

- ○ IRON PIPE OR ROD FOUND ∘ REPLACED AFTER CONSTRUCTION
- + CUT CROSS FOUND OR SET
- ∘ T1 ∘ T2 ∘ T3 **THESE STAKES REFERENCE FOUND OR SET MONUMENTATION.** SET 5/8 INCH IRON ROD FLUSH WITH GROUND TO TIE FOUND IRON STAKE. IDENTIFIED BY COLORED PLASTIC CAP BEARING SURVEYORS IDENTIFICATION NUMBER.
- ∘ BT1 ∘ BT2 ∘ BT3 **THESE STAKES, IN CULTIVATED AREAS, REFERENCE FOUND OR SET MONUMENTATION.** BURIED 5/8 INCH IRON ROD 20 INCHES BELOW GROUND TO TIE FOUND IRON STAKE. IDENTIFIED BY COLORED PLASTIC CAP BEARING SURVEYORS IDENTIFICATION NUMBER.
- ■ **STAKING OF PROPOSED RIGHT OF WAY.** SET DIVISION OF HIGHWAYS SURVEY MARKER TO MONUMENT THE POSITION SHOWN. IDENTIFIED BY INSCRIPTION DATA AND SURVEYORS IDENTIFICATION NUMBER.
- ■ M **STAKING OF PROPOSED RIGHT OF WAY IN CULTIVATED AREAS.** BURIED 5/8 INCH METAL ROD 20 INCHES BELOW GROUND TO MARK FUTURE SURVEY MARKER POSITION. IDENTIFIED BY COLORED PLASTIC CAP BEARING SURVEYORS IDENTIFICATION NUMBER.
- PERMANENT SURVEY MARKER, I.D.O.T. STD. 2135 (TO BE SET BY OTHERS)
- ▫ RIGHT OF WAY STAKING PROPOSED TO BE SET.
- • 5/8 INCH IRON ROD W/O CAP

RANDELL E. GANN 035-003241 PROFESSIONAL LAND SURVEYOR STATE OF ILLINOIS SOUTH HOLLAND, ILLINOIS

STATE OF ILLINOIS } SS
COUNTY OF COOK }

THIS IS TO CERTIFY THAT I, RANDELL E. GANN, AN ILLINOIS PROFESSIONAL LAND SURVEYOR, HAVE SURVEYED THE PLAT OF HIGHWAYS SHOWN HEREON IN SECTION 25, TOWNSHIP 36 NORTH, RANGE 9, EAST OF THE THIRD PRINCIPAL MERIDIAN, WILL COUNTY, THAT THE SURVEY IS TRUE AND COMPLETE AS SHOWN TO THE BEST OF MY KNOWLEDGE AND BELIEF, THAT THE PLAT CORRECTLY REPRESENTS SAID SURVEY, THAT ALL MONUMENTS FOUND AND ESTABLISHED ARE OF PERMANENT QUALITY AND OCCUPY THE POSITIONS SHOWN THEREON AND THAT THE MONUMENTS ARE SUFFICIENT TO ENABLE THE SURVEY TO BE RETRACED. MADE FOR THE DEPARTMENT OF TRANSPORTATION, STATE OF ILLINOIS.

DATED AT SOUTH HOLLAND, ILLINOIS THIS 31ST DAY OF JANUARY, 20 01 A.D.

ILLINOIS REGISTERED LAND SURVEYOR NO. 035-003241

COORDINATE ORIGIN:
NAD 27 STATE PLANE ILLINOIS EASTERN ZONE GROUND COORDINATES BASED UPON GRID COORDINATES FOR THIRD ORDER NGS STATION "MCALLISTER" OF NORTH = 1790953.330 EAST = 544149.340

THE COMBINED SCALE FACTOR FOR THIS PROJECT IS 0.9999487. TO OBTAIN STATE PLANE GRID COORDINATES MULTIPLY GROUND COORDINATES BY COMBINED SCALE FACTOR.

BEARING REFERENCE:
NAD 27 STATE PLANE ILLINOIS EASTERN ZONE GROUND BEARINGS

RECEIVED JAN 13 2005 PLATS & LEGALS

RECEIVED OCT 2004 PLATS & LEGALS

ROBINSON ENGINEERING, LTD.
CONSULTING REGISTERED PROFESSIONAL ENGINEERS AND LAND SURVEYORS
17000 SOUTH PARK AVENUE – P. O. BOX 388 – SOUTH HOLLAND, ILLINOIS, 60473-0388
(708) 331-8700 FAX (708) 331-3826

CURVE DATA TABLE

PROPOSED CURVE NO. 19	
Δ	2°30'00.00"
D	0°45'00.00"
T	166.71'
L	333.36'
R	7639.83'
E	1.82'
P.C. STA.	809+02.12
P.T. STA.	812+35.48
P.I. STA.	810+68.83

PLAT OF HIGHWAYS
STATE OF ILLINOIS
DEPARTMENT OF TRANSPORTATION

F.A.P. 575 — *U.S. ROUTE 30*
CATON FARM ROAD TO — *WILL COUNTY*
HENNEPIN DRIVE — *R-91-073-00*
STA. 789+00.00 TO *STA. 809+50.00*
SCALE: 1"=100' — *SHEET C19 OF C30*

BUREAU OF LAND ACQUISITION
201 WEST CENTER COURT
SCHAUMBURG, ILLINOIS 60196

R.O.W. PLAT	MADE	BY	DATE
	CHECKED		
NOTEBOOK NO.	INKED		

ROUTE **F.A.P. 575 (U.S. ROUTE 30)** SECTION **CATON FARM ROAD TO HENNEPIN DRIVE** COUNTY **WILL COUNTY** JOB NO. **R-91-073-00** **RECORDING: RECORDED ON** **AS DOCUMENT NO.**