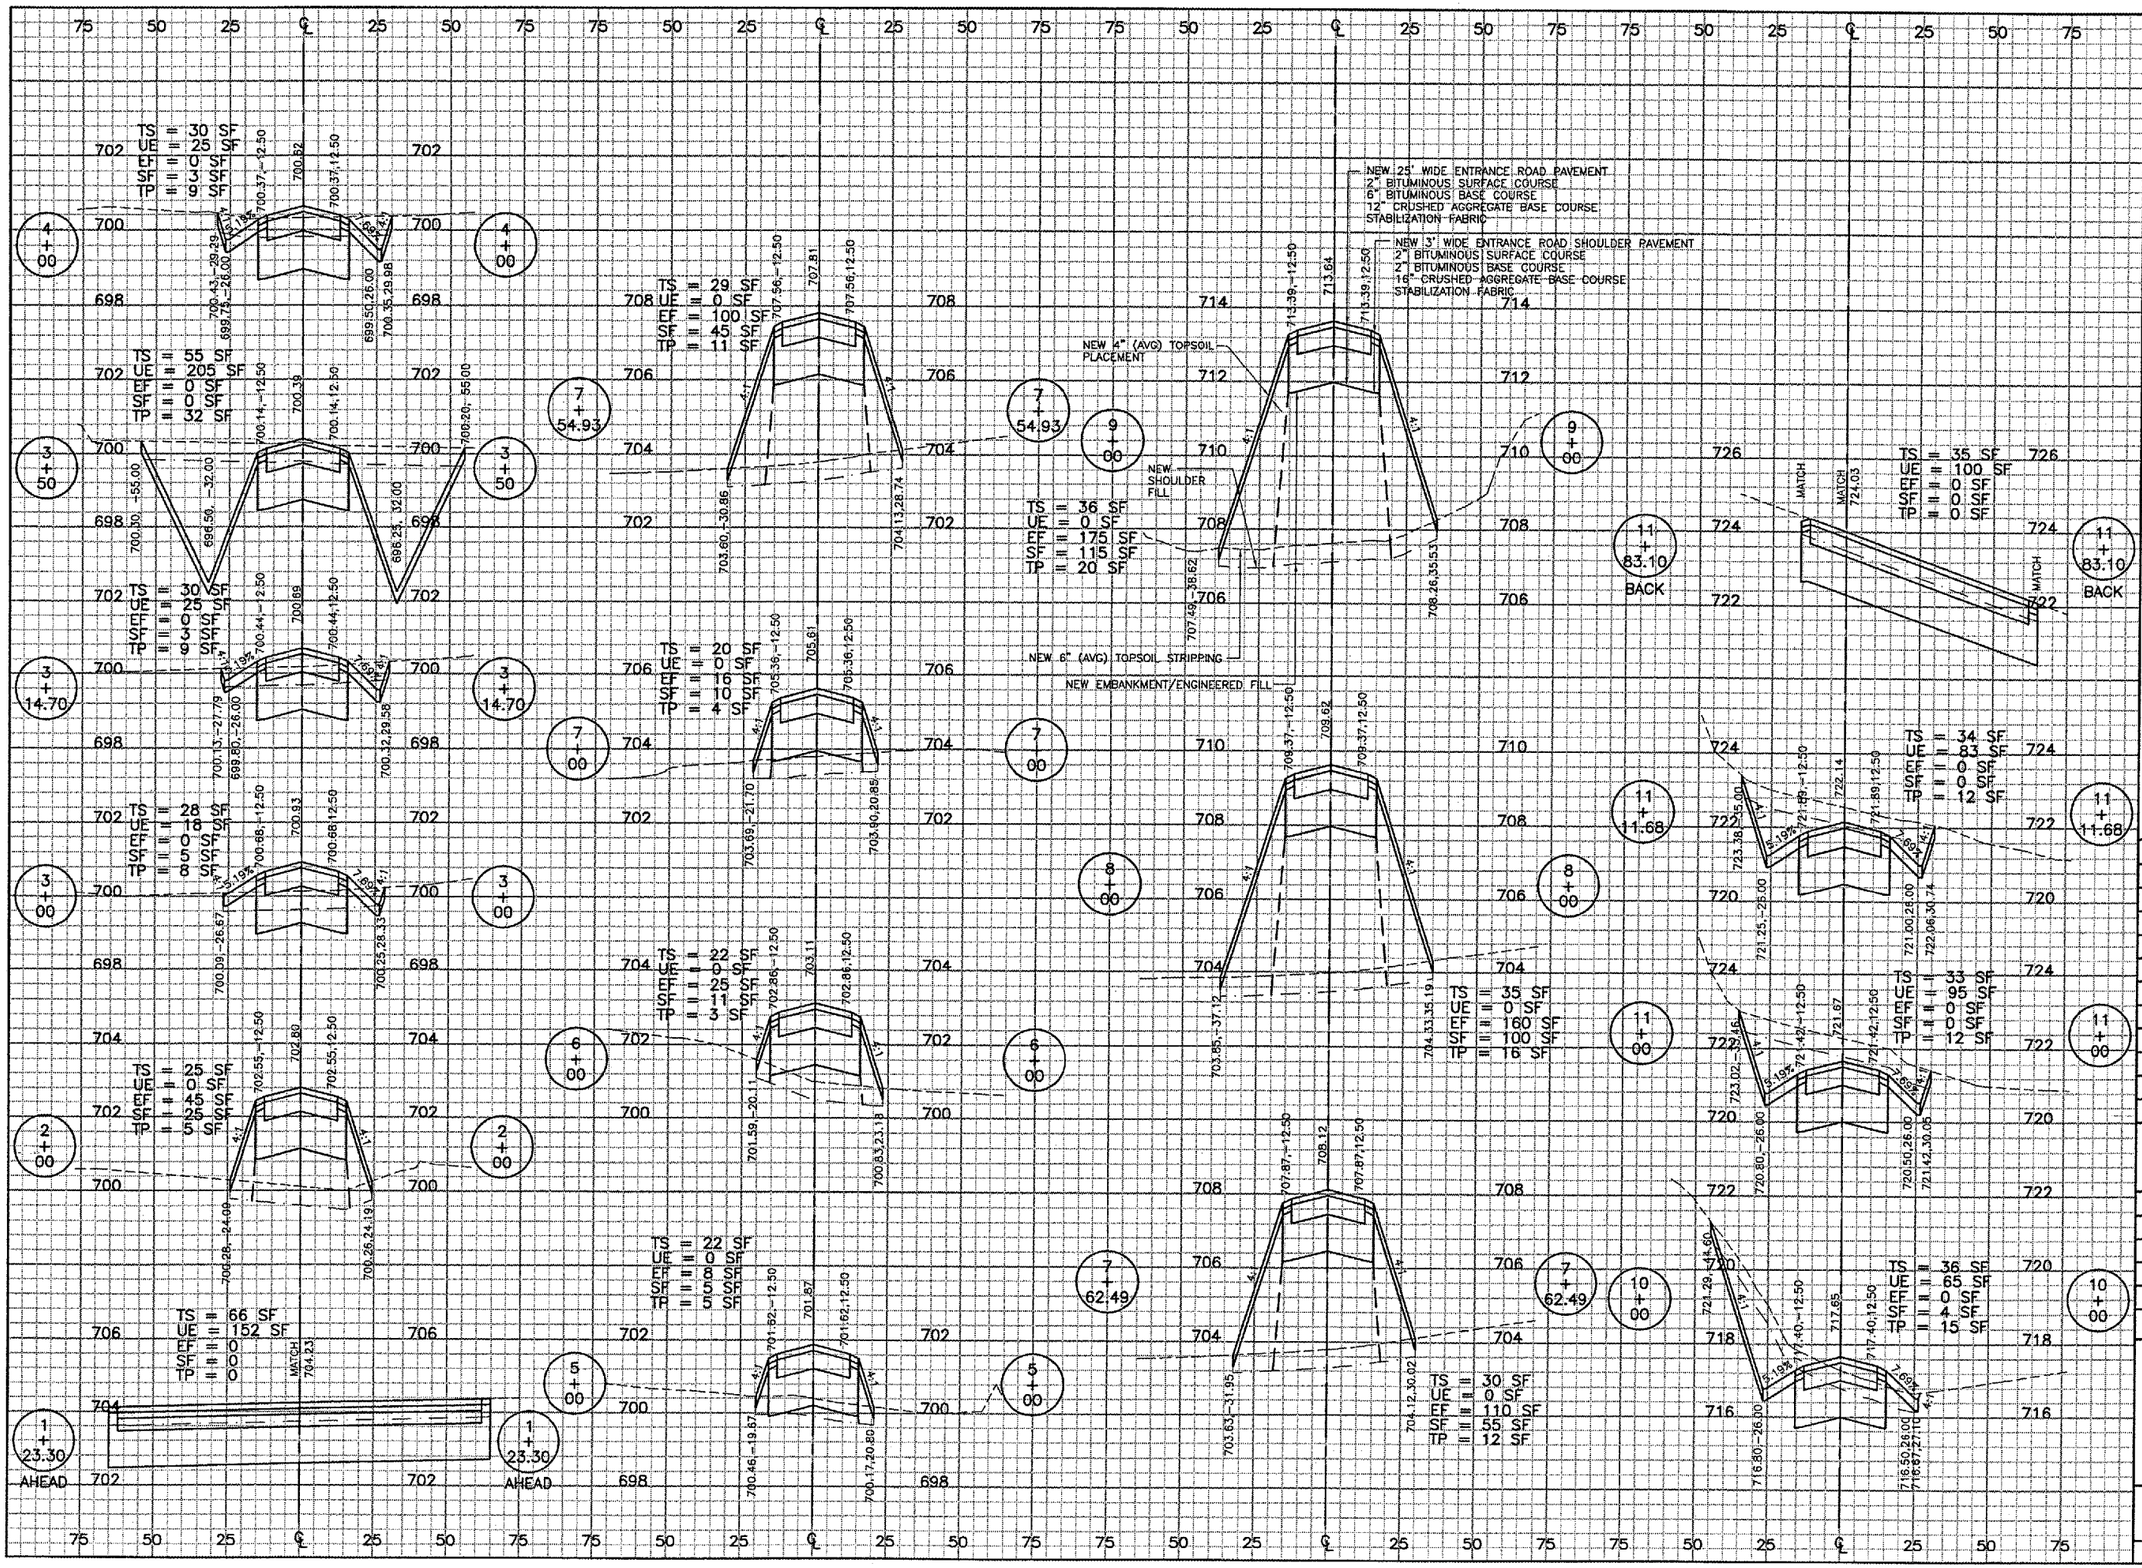

R0011

CMT
CRAWFORD, MURPHY & TILLY, INC.
CONSULTING ENGINEERS
© Copyright CMT, Inc.

Northwest Chicagoland International Airport

Rockford, Illinois

Greater Rockford Airport Authority

AIP: 3-17-0088-XX
RFD-3507

NW Air Cargo Sitework (Phase 2)

Revisions

No.	Date	Description

0 — 1
THIS BAR IS EQUAL TO 1" AT FULL SCALE (17 X 11).

DESIGN BY:	JRL/JWD
DRAWN BY:	JWD/JRO
CHECKED BY:	DLP
APPROVED BY:	DLP
DATE:	6.10.2005
JOB No:	05258-06-00

ENTRANCE ROAD CROSS SECTIONS

23 (SEC1)

SHEET 23 OF 25 SHEETS