93468

T.R. RTE.	SECTION	COUNTY	TOTAL SHEETS	SHEET NO.
155	07-19114-01-SP	SANGAMON	24	23
STA.	TO STA.			

FINAL SURVEY	SURVEYED	BY
NOTE BOOK	PLOTTED	DATE
NO.	DRAWN	
	AREAS	
	AREAS CHECKED	

ORIGINAL SURVEY	SURVEYED	BY
NOTE BOOK	PLOTTED	DATE
NO.	DRAWN	
	AREAS	
	AREAS CHECKED	

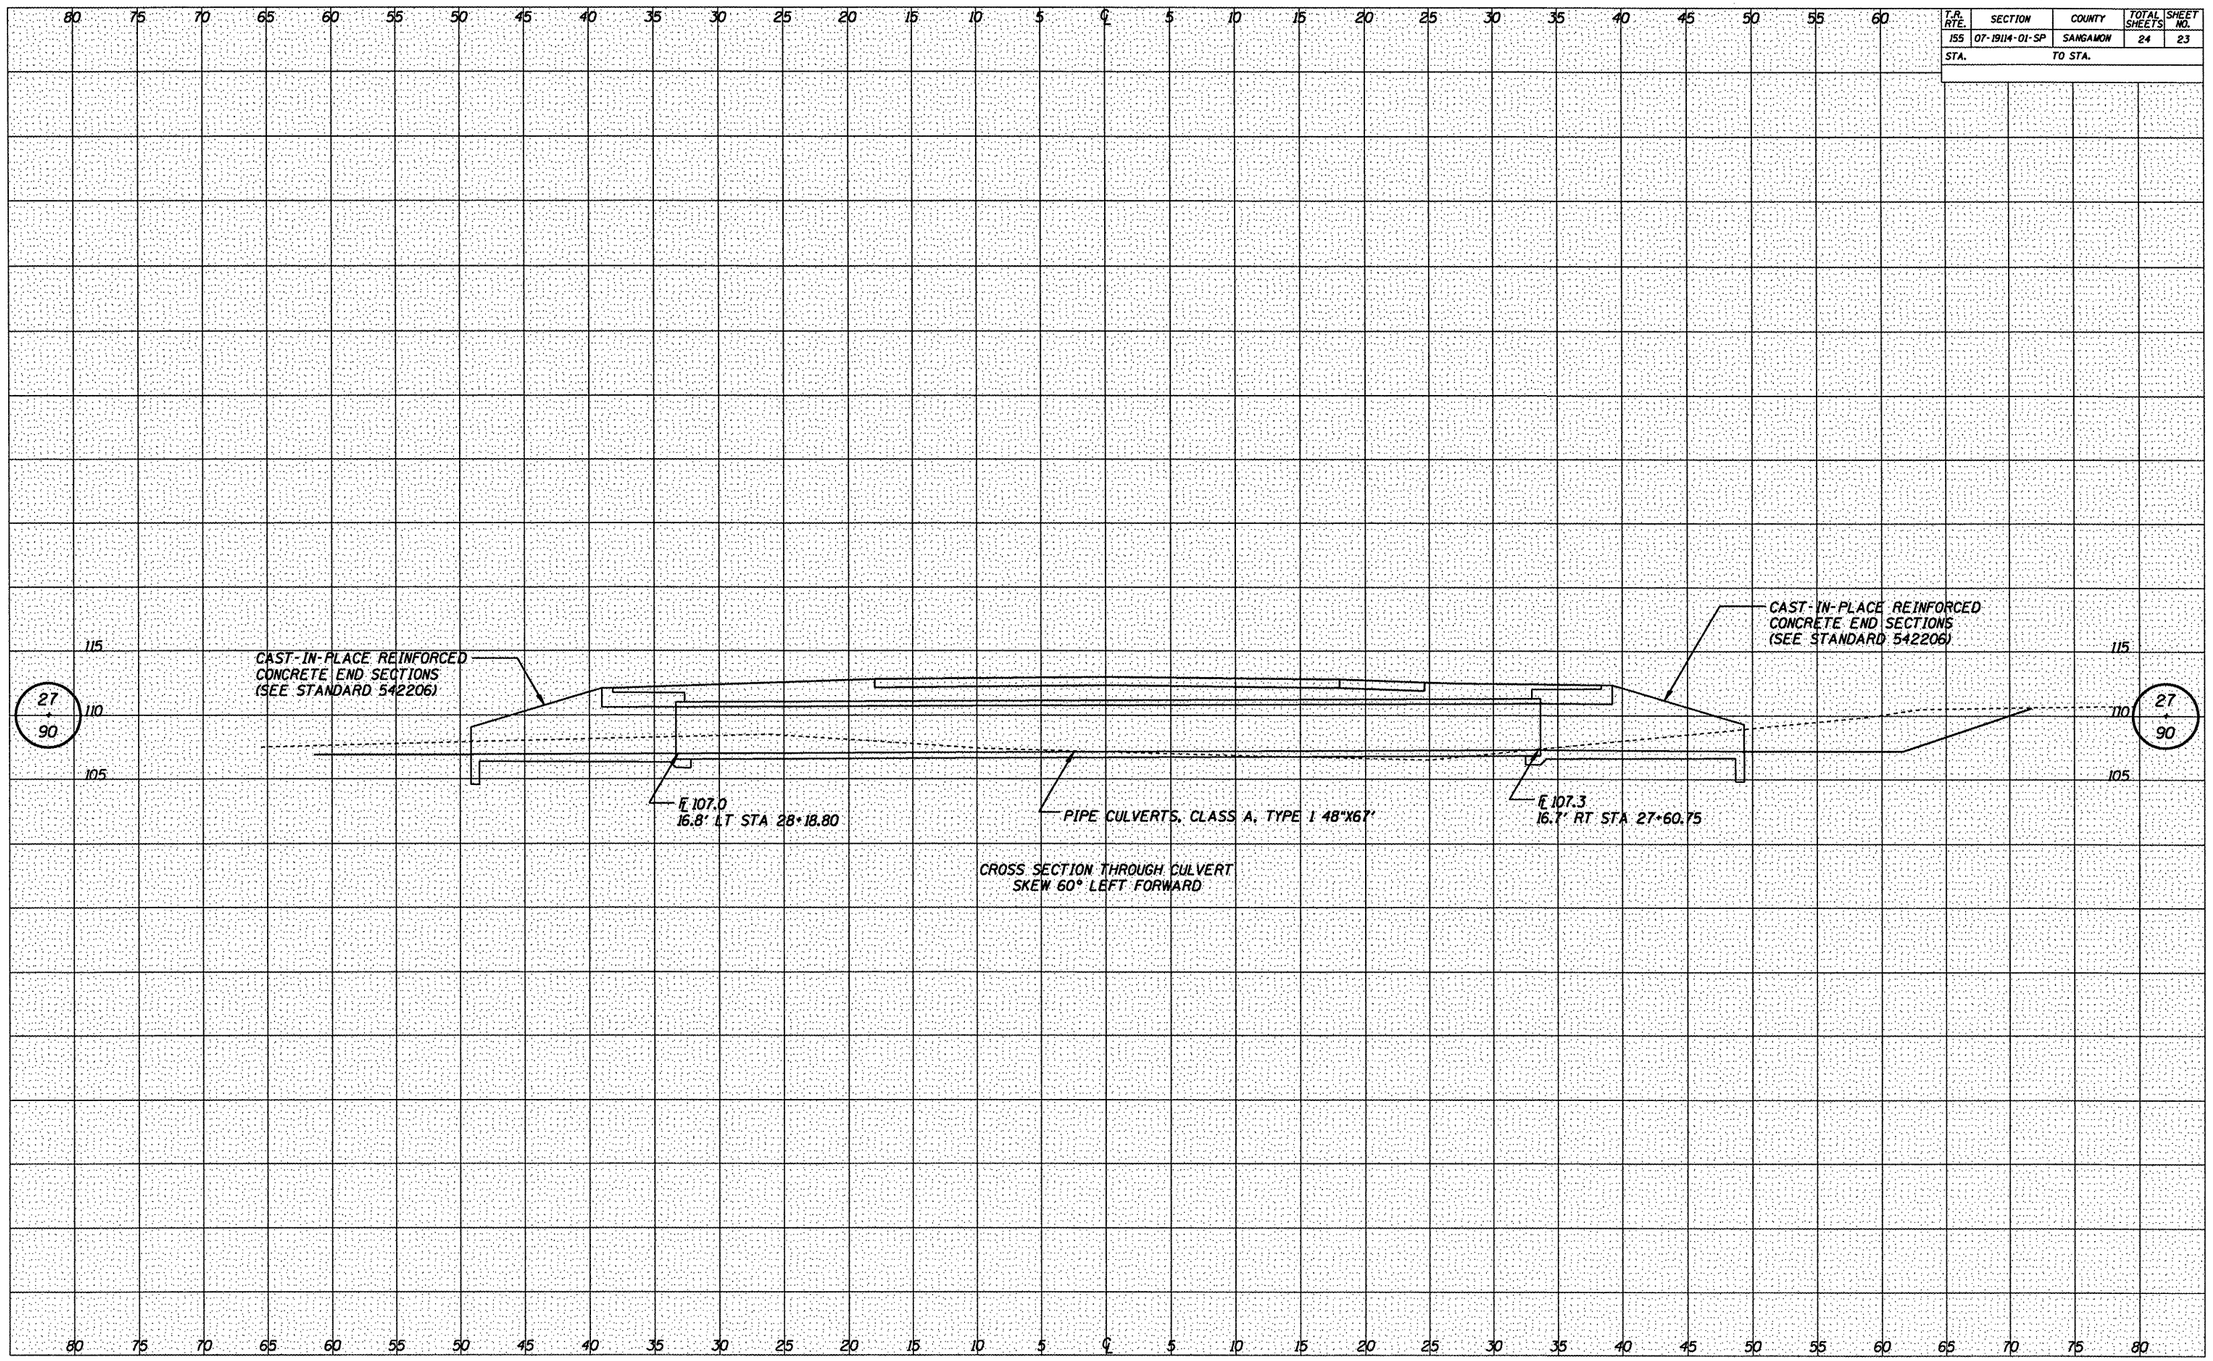

T.R. 155 STA 27+90