CONTRACT NO: 83364
SHEET NO 1 OF 4

Part of NW 1/4 and NE 1/4 Section 35, Township 42 North, Range 13 East of the Third Principal Meridian, Cook Co.

SEE SHEET 3 OF 4

OWNERSHIP TABLE

PARCEL NUMBER	OWNER	TOTAL HOLDING (ACRES)	AREA TAKEN (ACRES)	USED/DEDICATED (ACRES)	REMAINDER (ACRES)	TAX NUMBER	PROPERTY ACQUIRED BY	EASEMENT (ACRES)	PURPOSE OF EASEMENT
OGC0009TE	The Trustees of Bahai Religion, Trust dated April 4, 1927	5.526				05-35-113-002 05-35-113-003 05-35-200-003		0.043	CONSTRUCTION
OGC0010TE	Michael S. Magnuson and Constance F. Magnuson, tenancy in entirety	0.799				05-35-200-007		0.005 (233 SQ FT)	CONSTRUCTION
OGC0011TE	Diane L. Otto	1.084				05-35-200-008		0.005 (221 SQ FT)	CONSTRUCTION

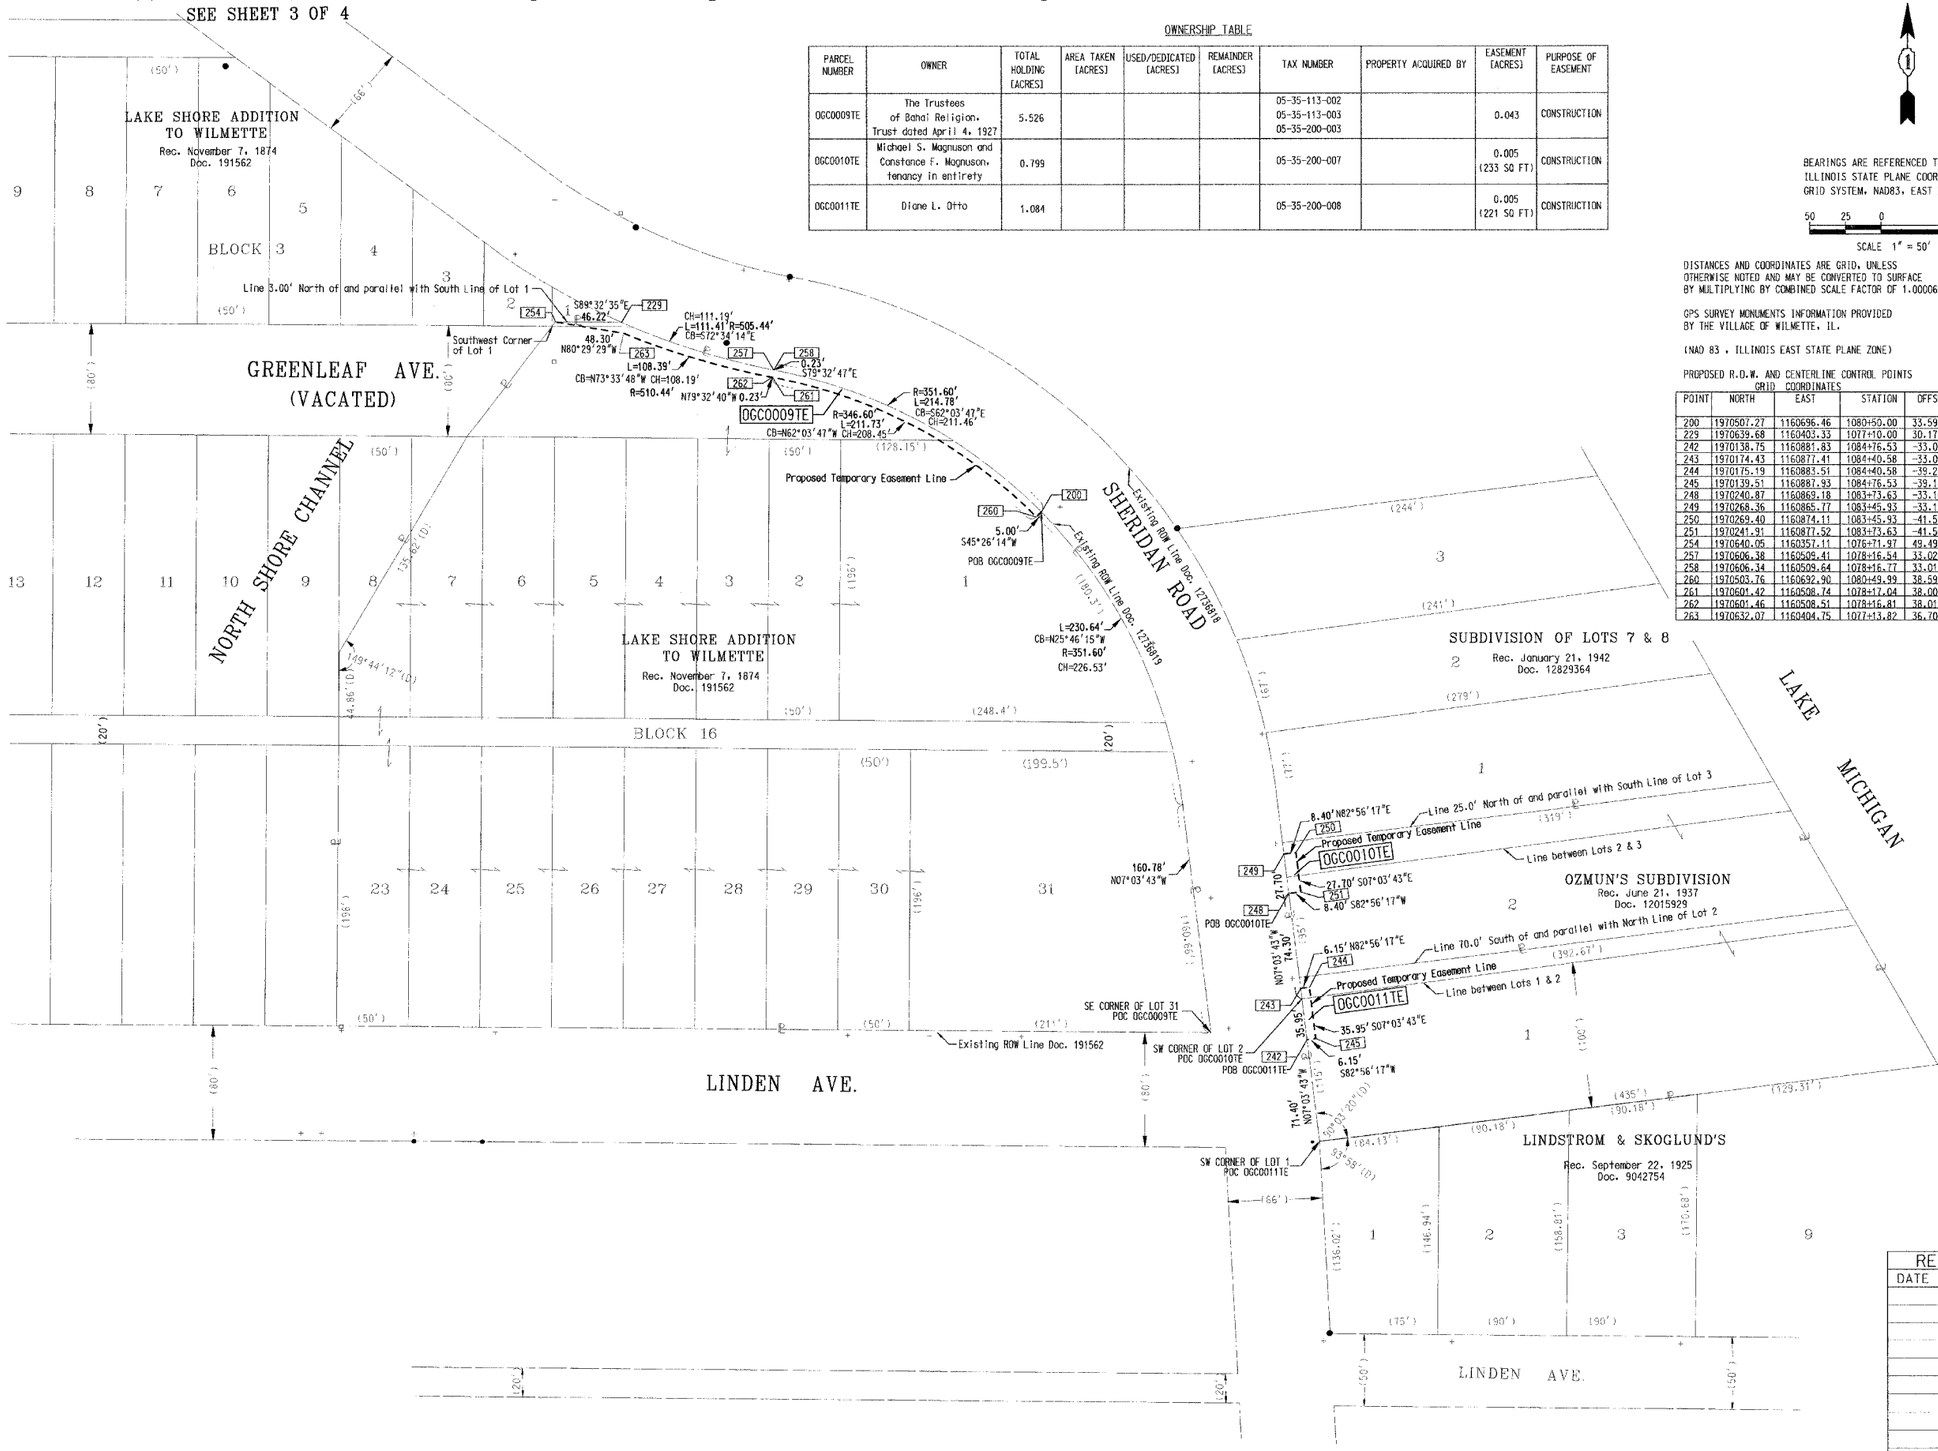

POINT	NORTH	EAST	STATION	OFFSET
200	1970507.27	1160696.46	1080+50.00	33.59
229	1970639.68	1160403.33	1077+10.00	30.17
242	1970138.75	1160881.83	1084+76.53	-33.03
243	1970174.43	1160877.41	1084+40.58	-33.06
244	1970175.19	1160883.51	1084+40.58	-39.21
245	1970139.51	1160887.93	1084+76.53	-39.18
248	1970240.87	1160869.18	1083+73.63	-33.10
249	1970268.36	1160865.77	1083+45.93	-33.12
250	1970269.40	1160874.11	1083+45.93	-41.52
251	1970241.91	1160877.52	1083+73.63	-41.50
254	1970640.05	1160357.11	1076+71.97	49.49
257	1970606.38	1160509.41	1078+16.54	33.02
258	1970606.34	1160509.64	1078+16.77	33.01
260	1970503.76	1160692.90	1080+49.99	38.59
261	1970601.42	1160508.74	1078+17.04	38.00
262	1970601.46	1160508.51	1078+16.81	38.01
263	1970632.07	1160404.75	1077+13.82	36.70

BEARINGS ARE REFERENCED TO THE ILLINOIS STATE PLANE COORDINATE GRID SYSTEM, NAD83, EAST ZONE.

50 25 0 50

SCALE 1" = 50'

DISTANCES AND COORDINATES ARE GRID, UNLESS OTHERWISE NOTED AND MAY BE CONVERTED TO SURFACE BY MULTIPLYING BY COMBINED SCALE FACTOR OF 1.00006504

GPS SURVEY MONUMENTS INFORMATION PROVIDED BY THE VILLAGE OF WILMETTE, IL.

(NAD 83 , ILLINOIS EAST STATE PLANE ZONE)

PROPOSED R.O.W. AND CENTERLINE CONTROL POINTS GRID COORDINATES

LEGEND

- SECTION CORNER
- QUARTER SECTION CORNER
- SECTION LINE
- QUARTER SECTION LINE
- QUARTER, QUARTER SECTION LINE
- PLATTED LOT LINE
- PROPERTY (DEED) LINE
- APL — APPARENT PROPERTY LINE
- CENTERLINE
- EXISTING RIGHT OF WAY LINE
- PROPOSED RIGHT OF WAY LINE
- PROPOSED EASEMENT
- 129.32' MEASURED DIMENSION
- 129.32'(COMP.) COMPUTED DIMENSION
- ( ) RECORD DATA
- EXISTING BUILDING
- IRON PIPE OR ROD FOUND ○ REPLACED AFTER CONSTRUCTION
- \+ CUT CROSS FOUND OR SET
- T1, T2, T3 THESE STAKES REFERENCE FOUND OR SET MONUMENTATION. SET 5/8 INCH IRON ROD FLUSH WITH GROUND TO TIE FOUND IRON STAKE. IDENTIFIED BY COLORED PLASTIC CAP BEARING SURVEYORS REGISTRATION NUMBER.
- BT1, BT2, BT3 THESE STAKES, IN CULTIVATED AREAS, REFERENCE FOUND OR SET MONUMENTATION. BURIED 5/8 INCH IRON ROD 20 INCHES BELOW GROUND TO TIE FOUND IRON STAKE , IDENTIFIED BY COLORED PLASTIC CAP BEARING SURVEYORS REGISTRATION NUMBER.
- ■ STAKING OF PROPOSED RIGHT OF WAY. SET DIVISION OF HIGHWAYS SURVEY MARKER TO MONUMENT THE POSITION SHOWN. IDENTIFIED BY INSCRIPTION DATA AND SURVEYORS REGISTRATION NUMBER.
- ■M STAKING OF PROPOSED RIGHT OF WAY IN CULTIVATED AREAS.BURIED 5/8 INCH IRON ROD 20 INCHES BELOW GROUND TO MARK FUTURE SURVEY MARKER POSITION. IDENTIFIED BY COLORED PLASTIC CAP BEARING SURVEYORS REGISTRATION NUMBER.
- PERMANENT SURVEY MARKER, I.D.O.T. STD 2135 (TO BE SET BY OTHERS).
- □ RIGHT OF WAY STAKING PROPOSED TO BE SET.

STATE OF ILLINOIS)
)SS
COUNTY OF COOK)

THIS IS TO CERTIFY THAT I, BEN B. POCHYLA .AN ILLINOIS PROFESSIONAL LAND SURVEYOR, HAVE SURVEYED THE PLAT OF HIGHWAYS SHOWN HEREON BETWEEN SECTIONS 27, 35 TOWNSHIP 42 NORTH, RANGE 13 EAST, AND SECTIONS 27, 35 TOWNSHIP 42 NORTH, RANGE 13 EAST, OF THE THIRD PRINCIPAL MERIDIAN, COOK COUNTY; THAT THE SURVEY IS TRUE AND COMPLETE AS SHOWN TO THE BEST OF MY KNOWLEDGE AND BELIEF; THAT THE PLAT CORRECTLY REPRESENTS SAID SURVEY, THAT ALL MONUMENTS FOUND AND ESTABLISHED ARE OF PERMANENT QUALITY AND OCCUPY THE POSITIONS SHOWN HEREON AND THE MONUMENTS ARE SUFFICIENT TO ENABLE THE SURVEY TO BE RETRACED. MADE FOR THE DEPARTMENT OF TRANSPORTATION, STATE OF ILLINOIS.

DATED AT SCHAUMBURG ILLINOIS THIS 15th DAY OF May 2007 A.D.

Ben B. Pochyla
ILLINOIS PROFESSIONAL LAND SURVEYOR NO. 3139

STATE OF ILLINOIS ★ BEN B. POCHYLA ★ 3139 EXP. DATE 11/30/2008 PROFESSIONAL LAND SURVEYOR

TranSystems
1051 Perimeter Drive, Suite 1025
Schaumburg, Illinois 60173
(847) 605-9600 (847) 605-9610 FAX

REVISION DATE	REVISION DESCRIPTION

ILLINOIS DEPT. OF TRANSPORTATION
PLAT OF HIGHWAYS

ROUTE SHERIDAN ROAD
SECTION 00-00173-00FP
COUNTY COOK
JOB# R-90-010-06 PROJECT#
SEC 35 T 42 , R 13 OF 3RD P.M.
STA 1074+00 TO STA 1087+00
DRAWN TSC CHECKED BBP
SCALE: 1"= 50' SHEET NO. 4 OF 4