93423

ROUTE NUMBER	SECTION	COUNTY	TOTAL SHEETS	SHEET NO
C.H. 37	03-00167-04-FP	SANGAMON	109	60
STA.	TO STA.			
FED. ROAD DIST. NO.	ILLINOIS	FED. AID PROJECT		

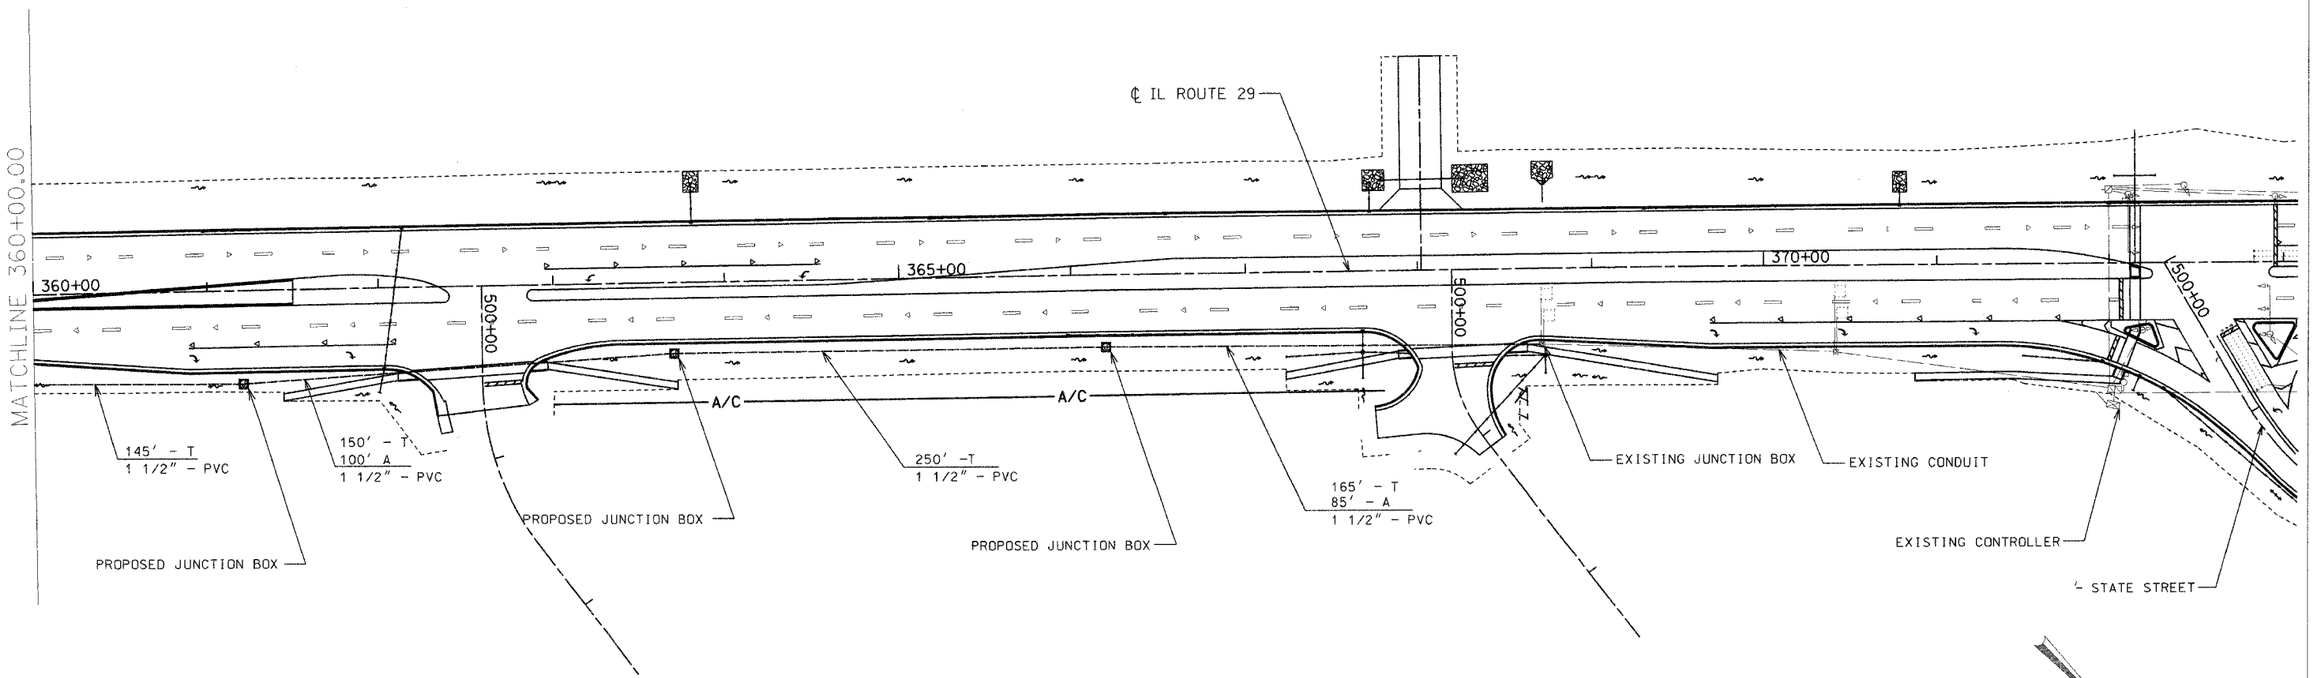

TRAFFIC SIGNAL LEGEND

- PROP. CONDUIT
- PROP. JUNCTION BOX SPECIAL
- EXIST CONDUIT
- EXIST JUNCTION BOX

LAYOUT	BLW	6-10-04
DRAWN	BLW	6-10-04
REVIEWED	CVH	6-11-04

I:\03JOBS\03s2035b\CIVIL\SHEETS\TS-INTERCONNECT.dgn 07/27/2006

INTERCONNECT SCHEMATIC
SEC. 03-00167-04-FP
IL ROUTE 29 AND
CARDINAL HILL ROAD(C.H. 37)
SANGAMON COUNTY

HANSON

Hanson Professional Services Inc.
1525 South Sixth Street, Springfield, IL 62703
Registration No. 184-001084
Copyright Hanson Professional Services Inc. 2003

JOB NO. 03S2035B

DATE 6/21/06