PROFILE	SURVEYED	BY	DATE
	PLOTTED		
NOTE BOOK	GRADES CHECKED		
NO.	R.M. NOTED		
	STRUCTURAL NOTATIONS CHKD		

Edwards AND Kelcey
ONE NORTH FRANKLIN
CHICAGO, IL 60606
PHONE: (312) 251-3000
FAX: (312) 251-3015
WEB: WWW.EXCORP.COM

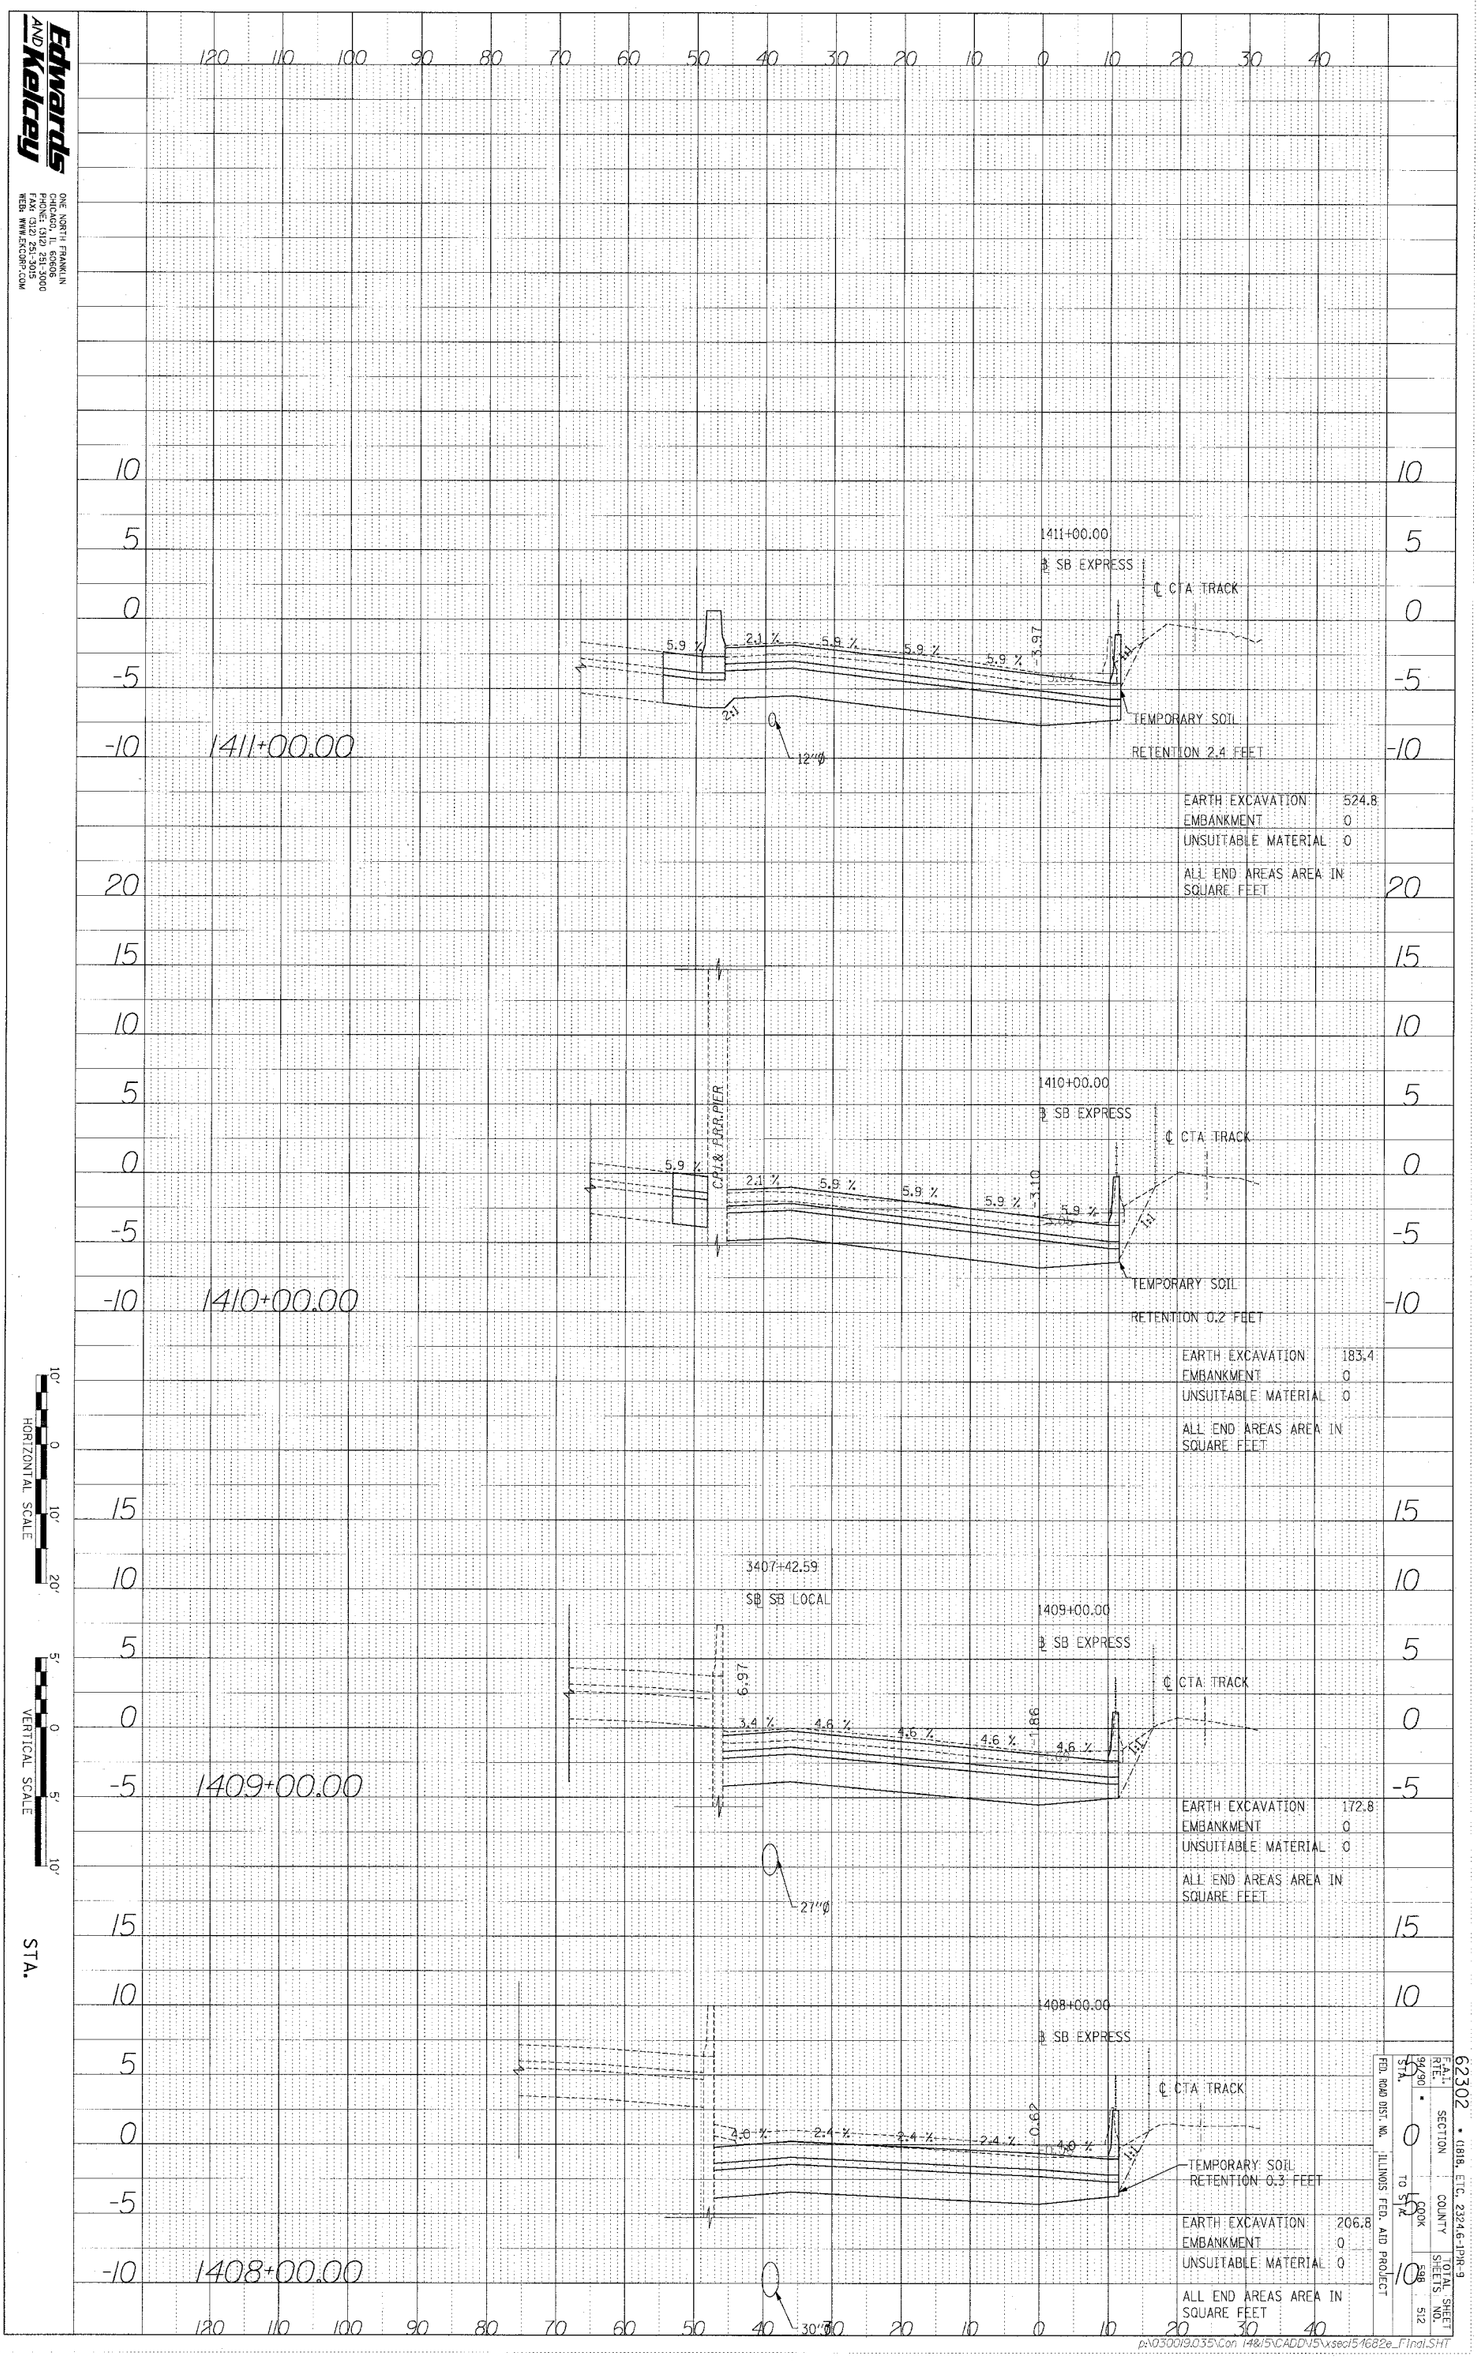

62302 • (1818, ETC. 2324.6-1PHR-9

F.A.I. RTE.	SECTION	COUNTY	TOTAL SHEETS	SHEET NO.
9/90		COOK	SHEETS	512
STA.	TO STA.			

FED. ROAD DIST. NO. ILLINOIS FED. AID PROJECT

p:\030019.035\Con 14&15\CADD\15\xsec154682e_Final.SHT