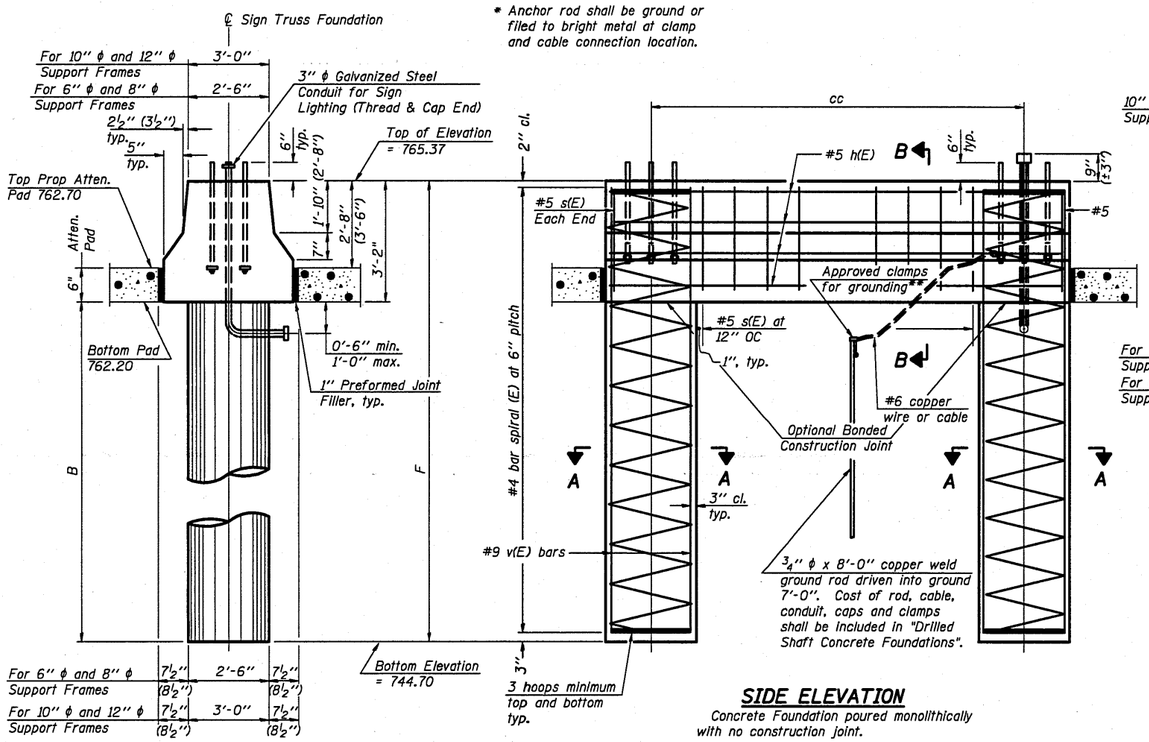

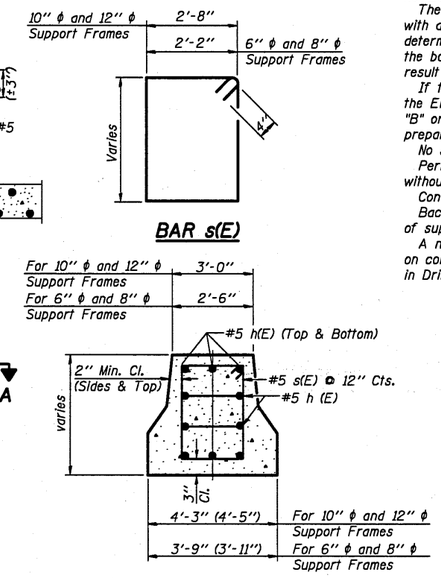

NOTES:

The foundation dimensions shown are based on the presence of mostly cohesive soils with an average Unconfined Compressive Strength (Qu) of at least 1.25 tsf, which must be determined by previous soil investigations at the jobsite. When other conditions are indicated, the boring data will be included in the plans and the foundation dimensions shown will be the result of site specific designs.

If the conditions encountered are different than those indicated, the Contractor shall notify the Engineer to determine if the foundation dimensions need to be modified. If dimensions "B" or "F" are revised by more than 12" by the Contractor, "as-built" plans shall be prepared and submitted to the District Bureau of Operations for future reference.

No sonotubes or decomposable forms shall be used below the lower conduit entrance.

Permanent metal forms or other shielding may not be left in place below that elevation without the Engineer's written permission.

Concrete shall be placed monolithically, without construction joints.

Backfill shall be placed per Article 502 of Standard Specification and prior to erection of support column.

A normal surface finish followed by a Bridge Seat Sealer application will be required on concrete surfaces above the lowest elevation 6" below finished ground line. Cost included in Drilled Shaft Concrete Foundation.

BAR LIST - EACH FOUNDATION

Bar	Number	Size	Length	Shape	
h(E)	10	#5	M less 4"		
s(E)	Varies	#5	Varies	□	6" ϕ and 8" ϕ Support Frame
v(E)	16	#9	F less 0'-5"		
v(E)	24	#9	F less 0'-5"		10" ϕ and 12" ϕ Support Frame
#4(E) bar spiral _ see Side Elevation					

All dimensions in parenthesis are for 42" high barrier.

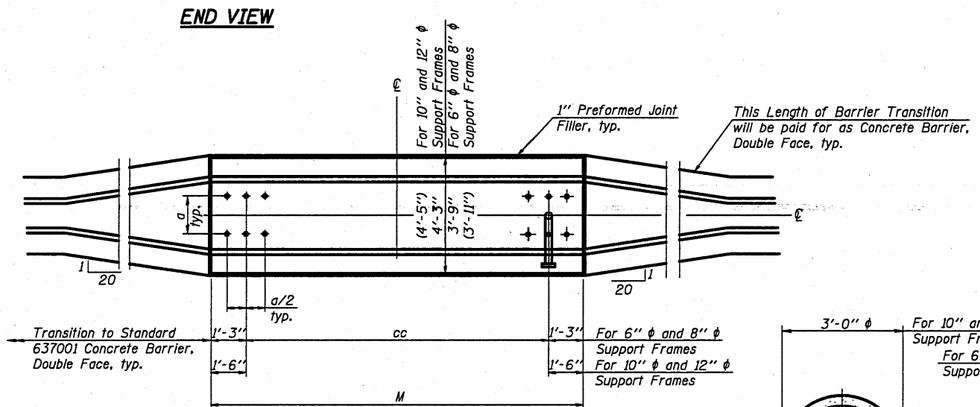

Structure Number	Station	Left Foundation				Right Foundation				Class DS Concrete (Cu. Yds.)
		Elevation Top	Elevation Bottom	B	F	Elevation Top	Elevation Bottom	B	F	
5 S 010 1057 L237.52	613+17	765.37	744.70	17'-6"	20'-8"	SEE BASE SHEET OS4-F3 DRILLED SHAFT DETAILS				14.0
			DRILLED SHAFT							
			762.20							
			MEDIAN BARRIER							
			ATTEN. PAD							

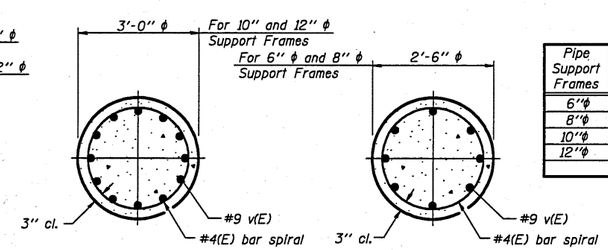

Pipe Support Frames	cc	M	a	a/2
6"ϕ	7'-0"	9'-6"	0'-11"	5½"
8"ϕ	7'-6"	10'-0"	1'-1½"	6¾"
10"ϕ	8'-3"	11'-3"	1'-3"	7½"
12"ϕ	9'-0"	12'-0"	1'-6"	9"

OS4-MED 12-1-08

FILE NAME = c:\pw_work\pwidot\buckles_jj\d0212597\D546135-sht-Details.dgn	USER NAME = buckles_jj	DESIGNED -	REVISED -
		DRAWN -	REVISED -
	PLOT SCALE = 40.0000 ' / IN.	CHECKED -	REVISED -
	PLOT DATE = 7/28/2010	DATE -	REVISED -

STATE OF ILLINOIS
DEPARTMENT OF TRANSPORTATION

OVERHEAD SIGN STRUCTURES
MEDIAN SUPPORT FOUNDATION DETAILS

SCALE: | SHEET NO. OF SHEETS | STA. TO STA.

F.A.I. RTE.	SECTION	COUNTY	TOTAL SHEETS	SHEET NO.
57&74	*	Champaign	37	21
	D-5 OVD SIN STR REPL 2011-12	CONTRACT NO. 46135		
		ILLINOIS FED. AID PROJECT		