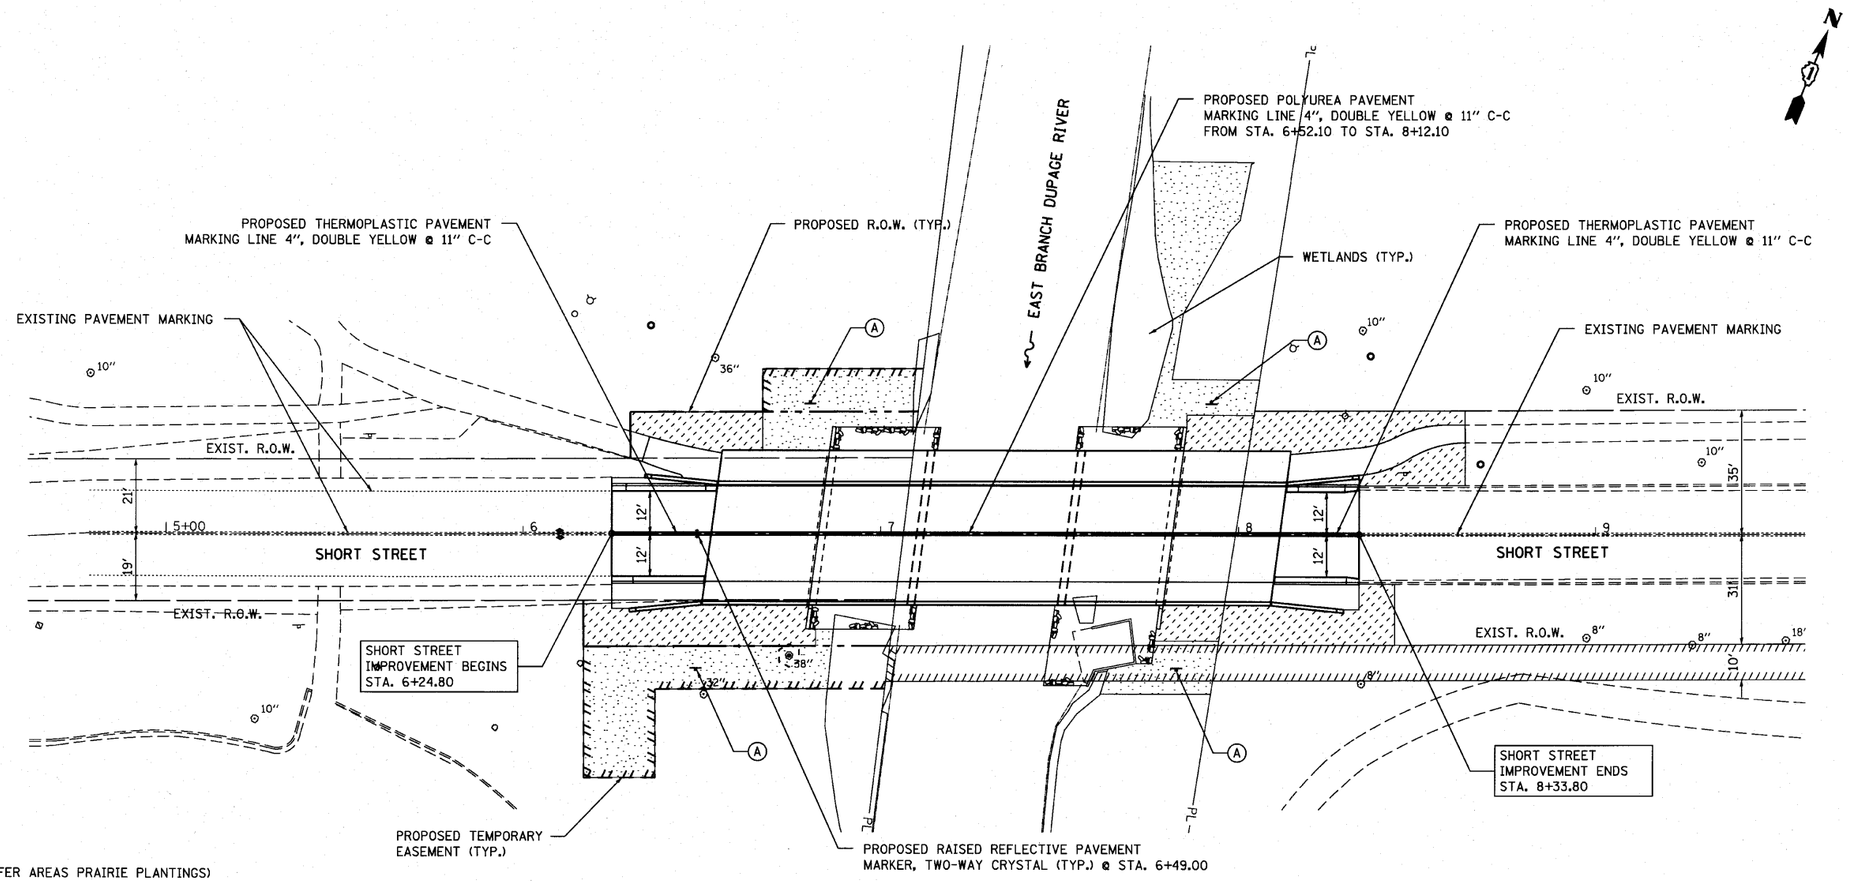

SEEDING, CLASS 4

(RIPARIAN & WETLAND BUFFER AREAS PRAIRIE PLANTINGS)

SPECIES	COMMON NAME	LBS/ACRE	SIZE OF STOCK (IN)
ANDROPOGON GERARDII	BIG BLUESTEM	4.000	48-96
ANDROPOGON SCOPARIUS	LITTLE BLUESTEM	4.000	24-36
BOUTELOUA CURTIPENDULA	SIDE-OATS GRAMA	2.000	12-36
PANICUM VIRGATUM	SWITCH GRASS	2.000	36-60
ASCLEPIAS TUBEROSA	BUTTERFLY WEED	0.050	12-36
ASTER ERICOIDES	HEATH ASTER	0.125	12-36
ASTER NOVAE-ANGLIAE	NEW ENGLAND ASTER	0.050	12-48
CASSIA FASCICULATA	PARTRIDGE PEA	1.000	6-36
COREOPSIS LANCEOLATA	SAND COREOPSIS	0.500	24-36
COREOPSIS PALMATA	PRAIRIE COREOPSIS	0.050	12-36
ECHINACEA PURPUREA	PURPLE CONEFLOWER	0.500	24-36
PENSTEMON DIGITALIS	FOXGLOVE BEARDTONGUE	0.125	24-48
MONARDA FISTULOSA	WILD BERGAMOT	0.050	24-48
RATIBIDA PINNATA	YELLOW CONEFLOWER	0.250	12-48
RUDBECKIA HIRTA	BLACK-EYED SUSAN	1.000	12-36
SILPHIUM LACINIATUM	COMPASS PLANT	0.050	36-96
SILPHIUM TEREBINTHINACEUM	PRAIRIE DOCK	0.050	36-96
SOLIDAGO NEMORALIS	OLD-FIELD GOLDENROD	0.125	6-20
SOLIDAGO RIGIDA	STIFF GOLDENROD	0.100	12-48
TRADESCANTIA OHIENSIS	COMMON SPIDERWORT	0.050	12-48
VERBENA STRICTA	HOARY VERVAIN	0.100	12-24

COVER CROP: ANNUAL RYE @ 14 LBS. PER ACRE

LEGEND

SODDING, SALT TOLERANT
TOPSOIL FURNISH AND PLACE, 4"

SEEDING, CLASS 4
TOPSOIL FURNISH AND PLACE, 4"

(A) NATIVE PLANTS NO MOWING VILLAGE OF LISLE — SIGN 12" x 18"

FILE NAME = W:\871-002 Short Phase II\CADD_Sheets\871-002-sht-pmk-lndscp.dgn	USER NAME = pocieche	DESIGNED - LP	REVISED - PER IDOT 07/29/10	STATE OF ILLINOIS DEPARTMENT OF TRANSPORTATION
		DRAWN - LP	REVISED -	
	PLOT SCALE = 20.0000 ' / IN.	CHECKED - JP	REVISED -	
	PLOT DATE = 7/31/2010	DATE - 08/02/2010	REVISED -	

SHORT STREET OVER EAST BRANCH DUPAGE RIVER
PAVEMENT MARKING AND LANDSCAPING

SCALE: 1"=20' | SHEET NO. 18 OF 45 SHEETS | STA. 6+24.80 TO STA. 8+33.80

F.A. RTE.	SECTION	COUNTY	TOTAL SHEETS	SHEET NO.
	03-00050-00-BR	DUPAGE	45	18
		CONTRACT NO. 63468		
	ILLINOIS	FED. AID PROJECT	BRM-8003 (676)	