FAS	SECTION	COUNTY	TOTAL SHEETS	SH NO
2111	01-00268-00-BR	KANE	70	
STA. 15+50.00		TO STA. 17+00.00		
FED. ROAD DIST. NO.	ILLINOIS	CONTRACT NO. 8397		

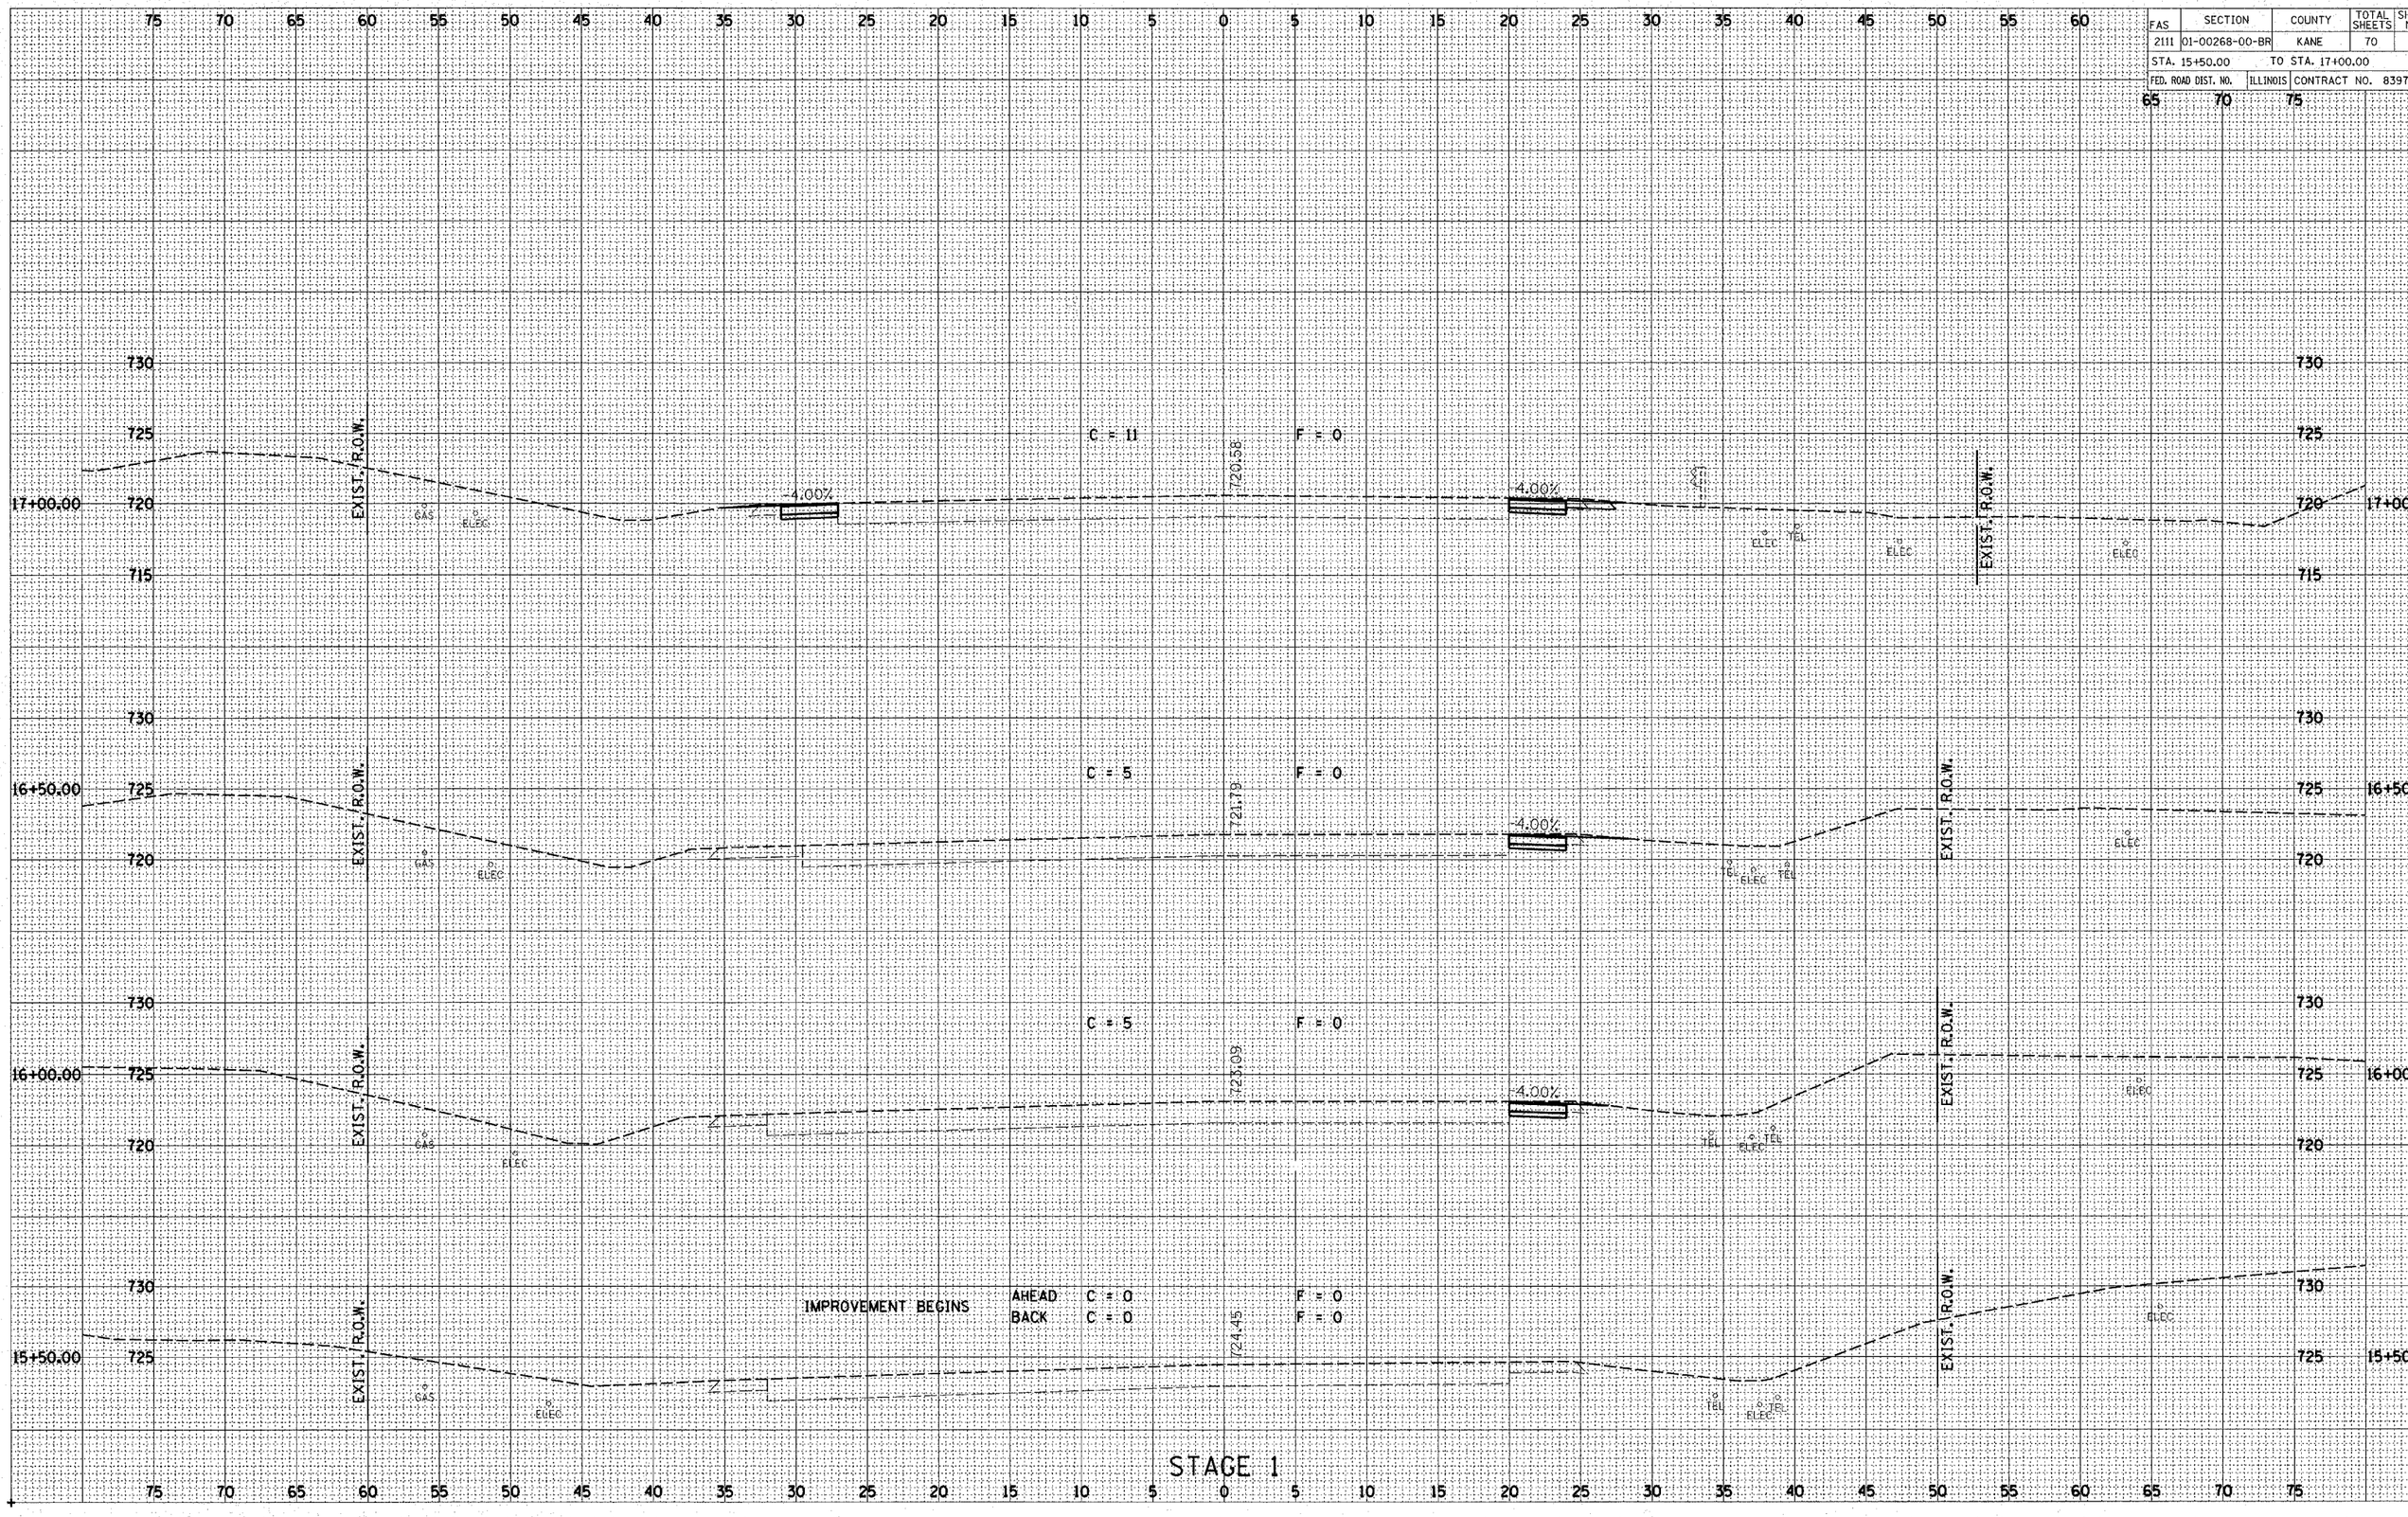

NOTE BOOK NO. | TEMPLATE | AREAS CHECKED

NOTE BOOK NO. | TEMPLATE | AREAS CHECKED