FAS	SECTION	COUNTY	TOTAL SHEETS	SHEET NO.
2111	01-00268-00-BR	KANE	70	4
STA. 19+25.00		TO STA. 19+75.00		
FED. ROAD DIST. NO.	ILLINOIS	CONTRACT NO. 83973		

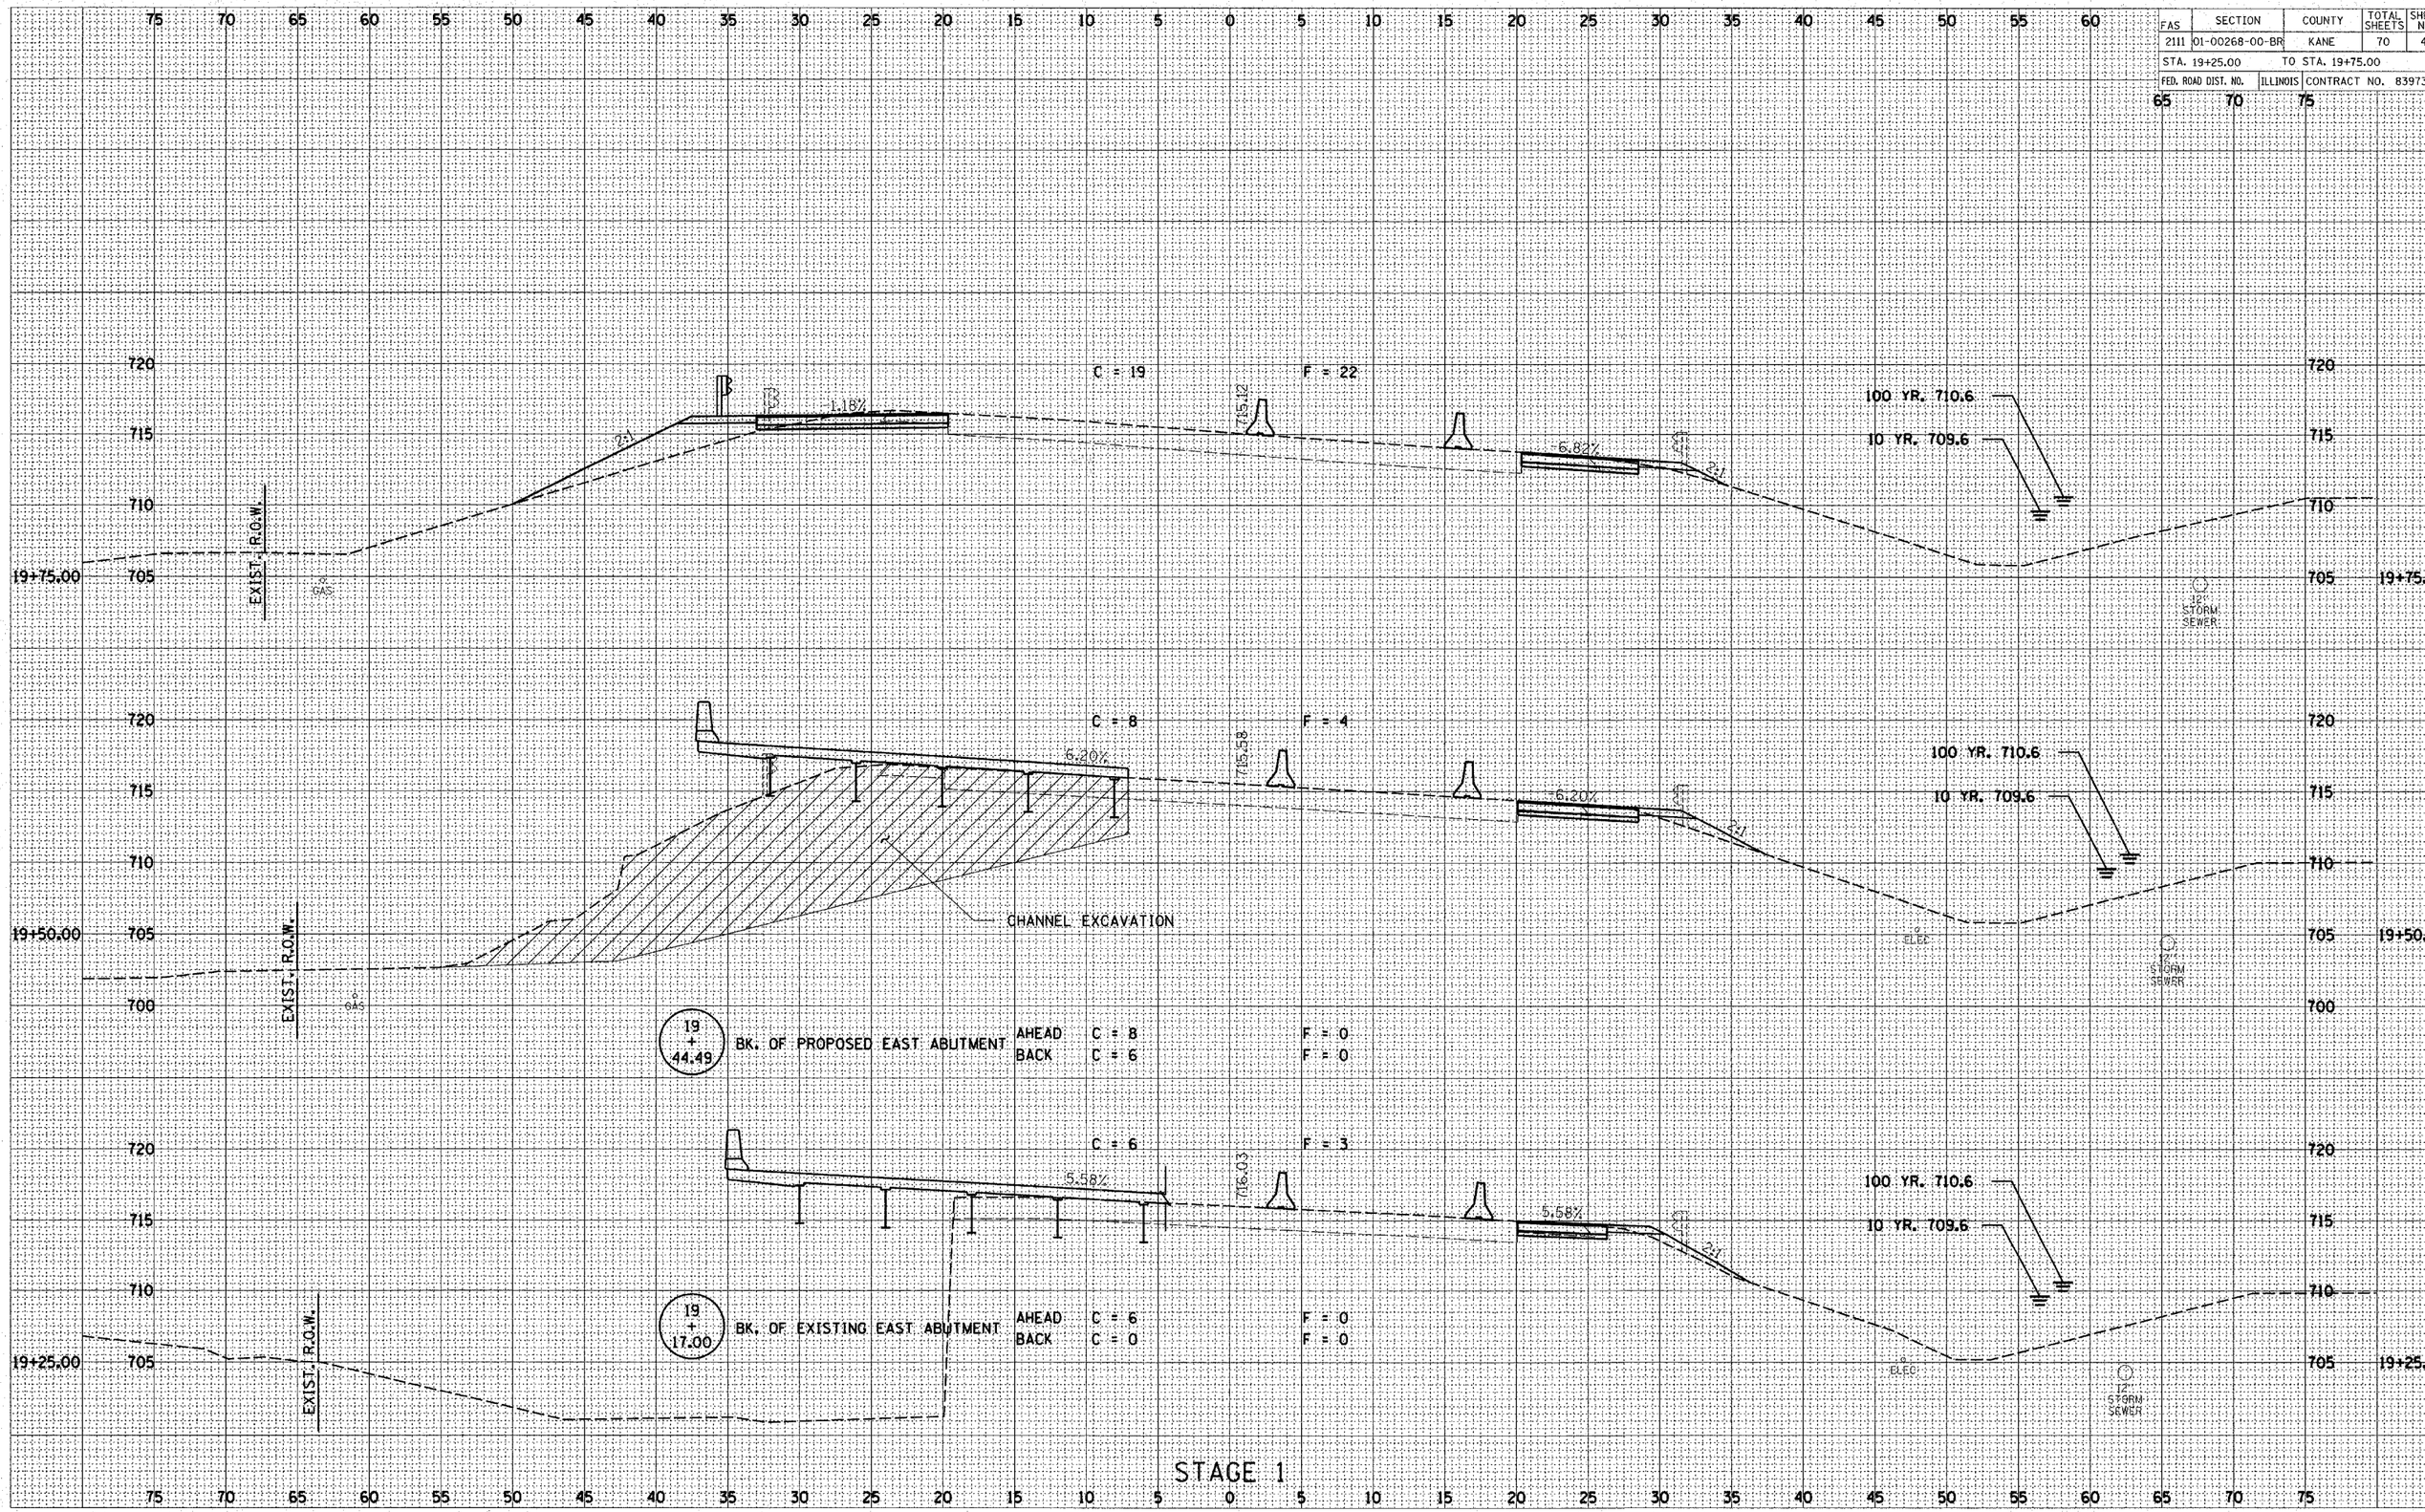

NOTE BOOK
NO.
TEMPLATE
AREAS
AREAS CHECKED