ORIGINAL SURVEY		BY	DATE
NOTE BOOK	SURVEYED		
	PLOTTED		
NO.	TEMPLATE		
	AREAS		
	AREAS CHECKED		

FINAL SURVEY		BY	DATE
NOTE BOOK	SURVEYED		
	PLOTTED		
NO.	TEMPLATE		
	AREAS		
	AREAS CHECKED		

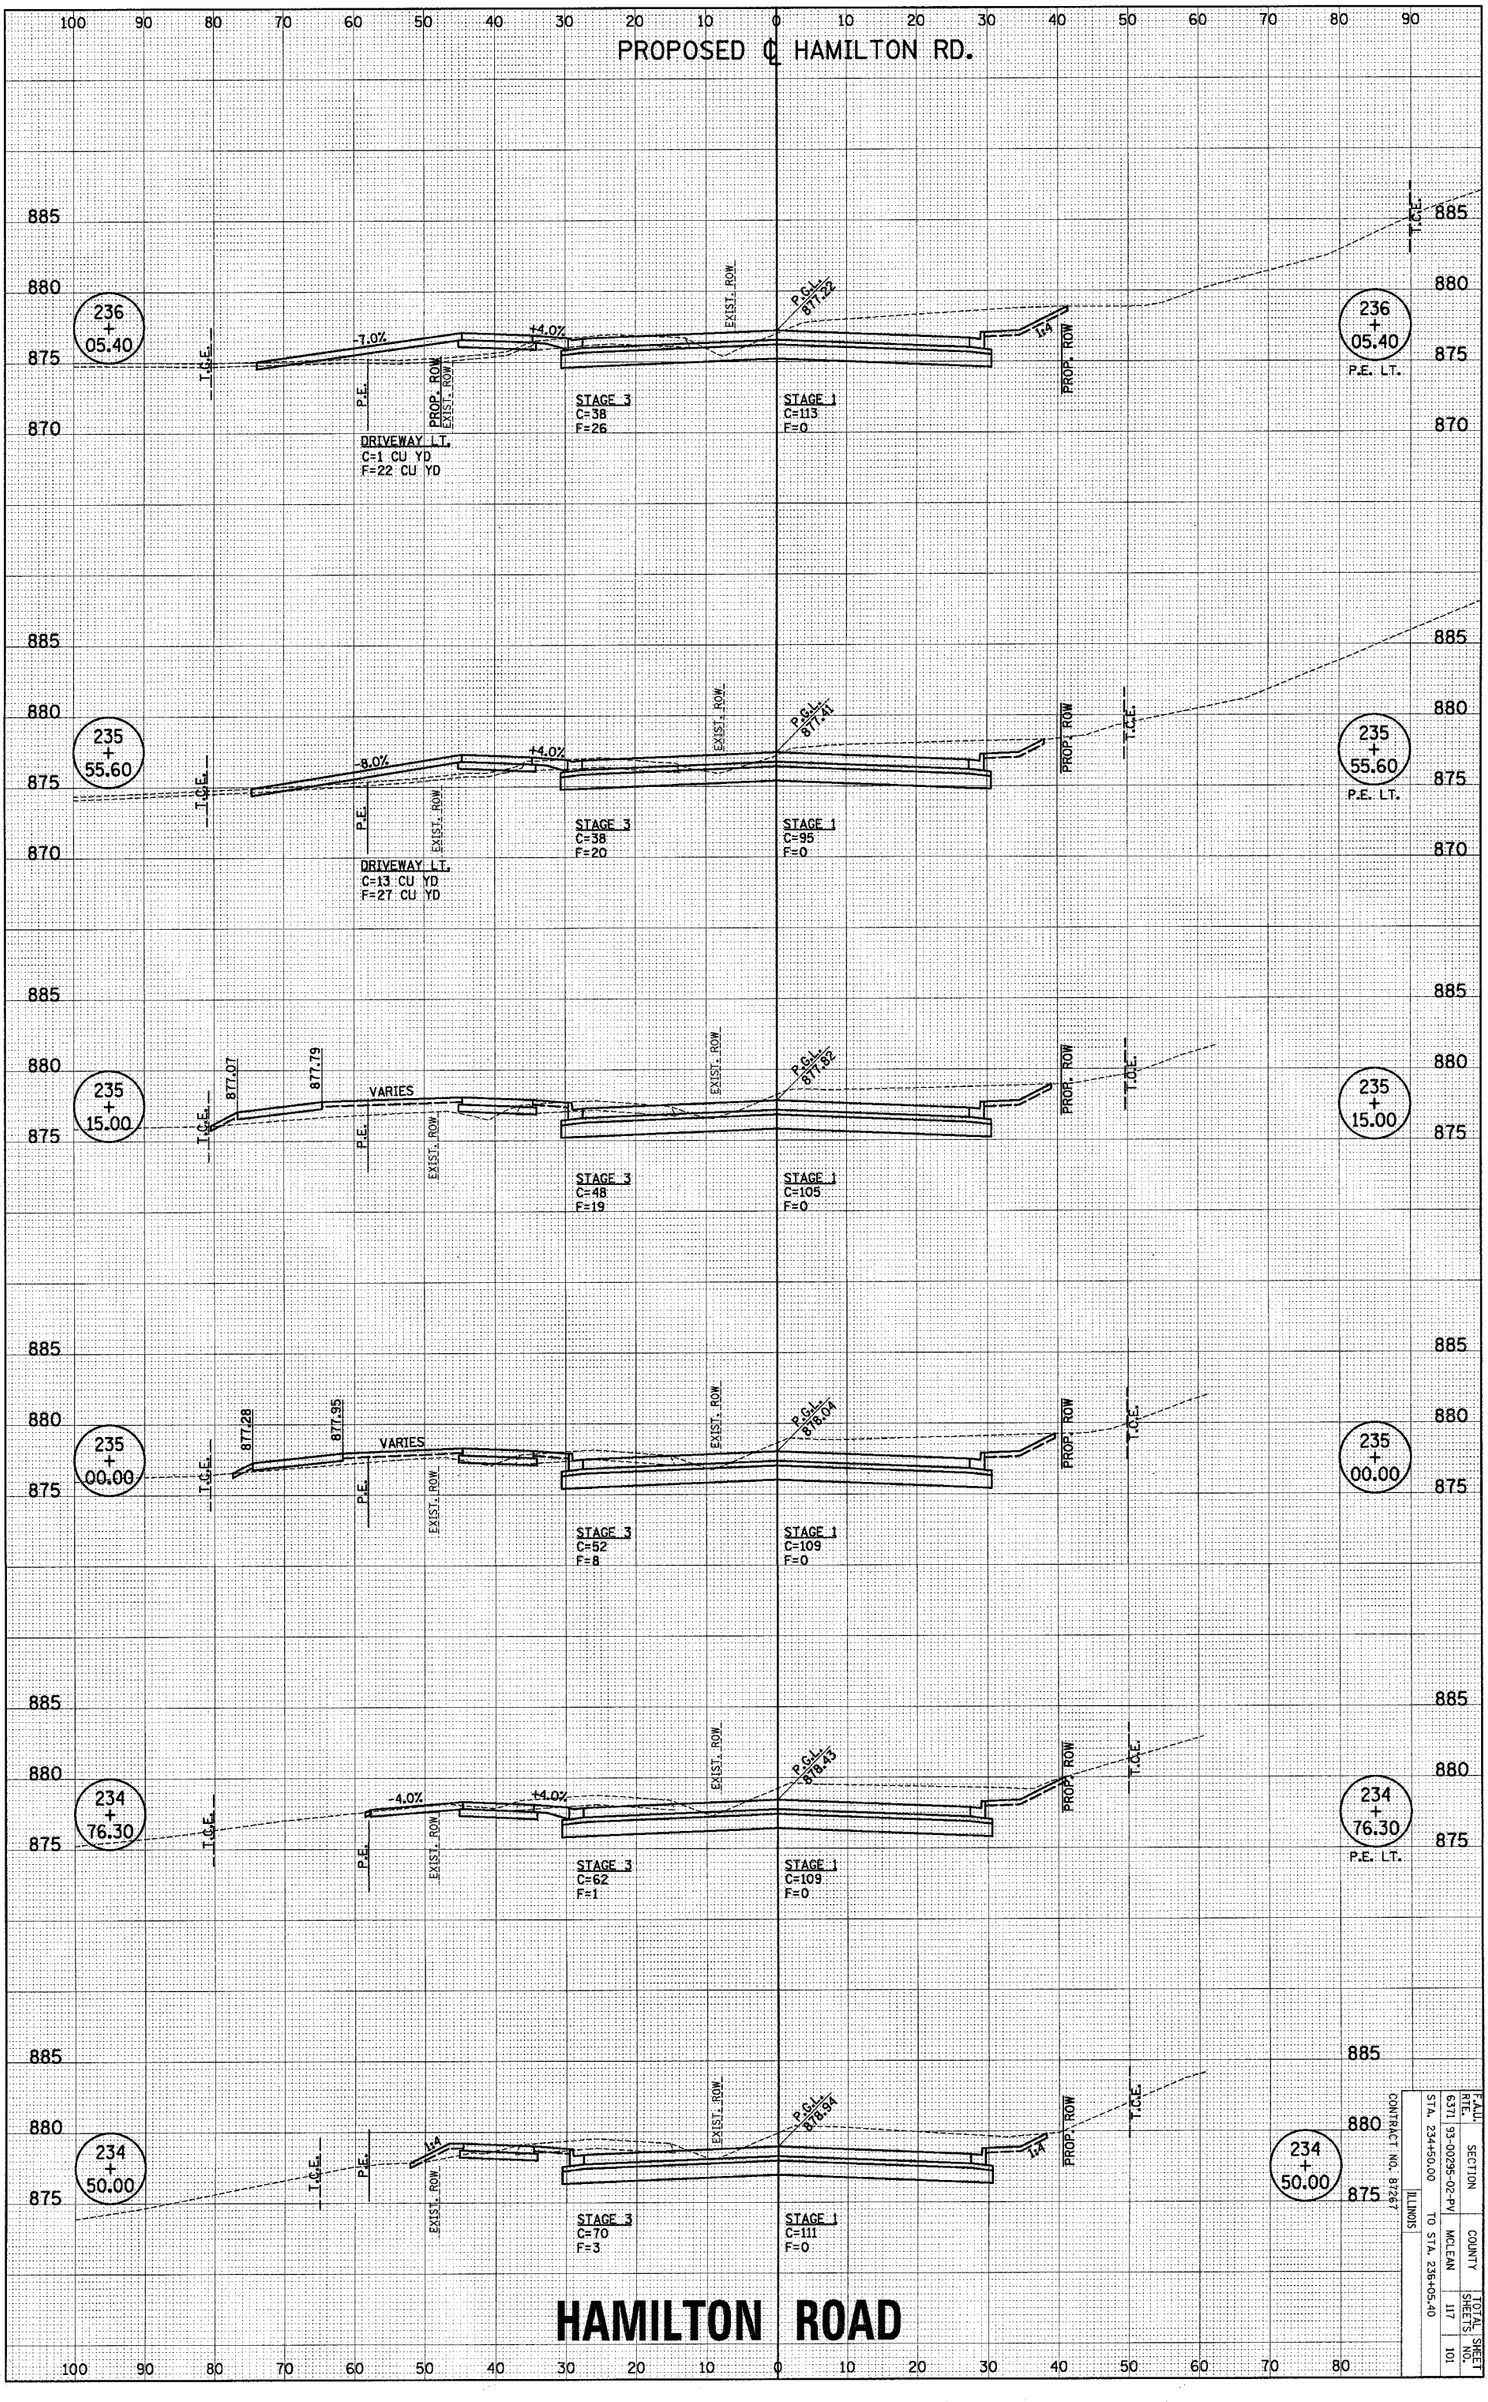

HAMILTON ROAD

CITY OF BLOOMINGTON SECTION NO. 93-00295-02-PV MCLEAN COUNTY HAMILTON ROAD SHEET 101 OF 117 SHEETS B11091

F.A.U. RTE.	SECTION	COUNTY	TOTAL SHEETS	SHEET NO.
6371	93-00295-02-PV	MCLEAN	117	101
STA. 234+50.00	TO STA. 236+05.40			
ILLINOIS	CONTRACT NO. 87267			

P:\B1091\GEOPAK\2DFILES\HAMXSSHT.DGN