RECORDED AS DOCUMENT NO. _____ FLAT FILE

TOTAL SHEETS	SHEET NO.
931	499

SE 1/4, SEC 32, T 37 N, R 7 E, 3RD PM

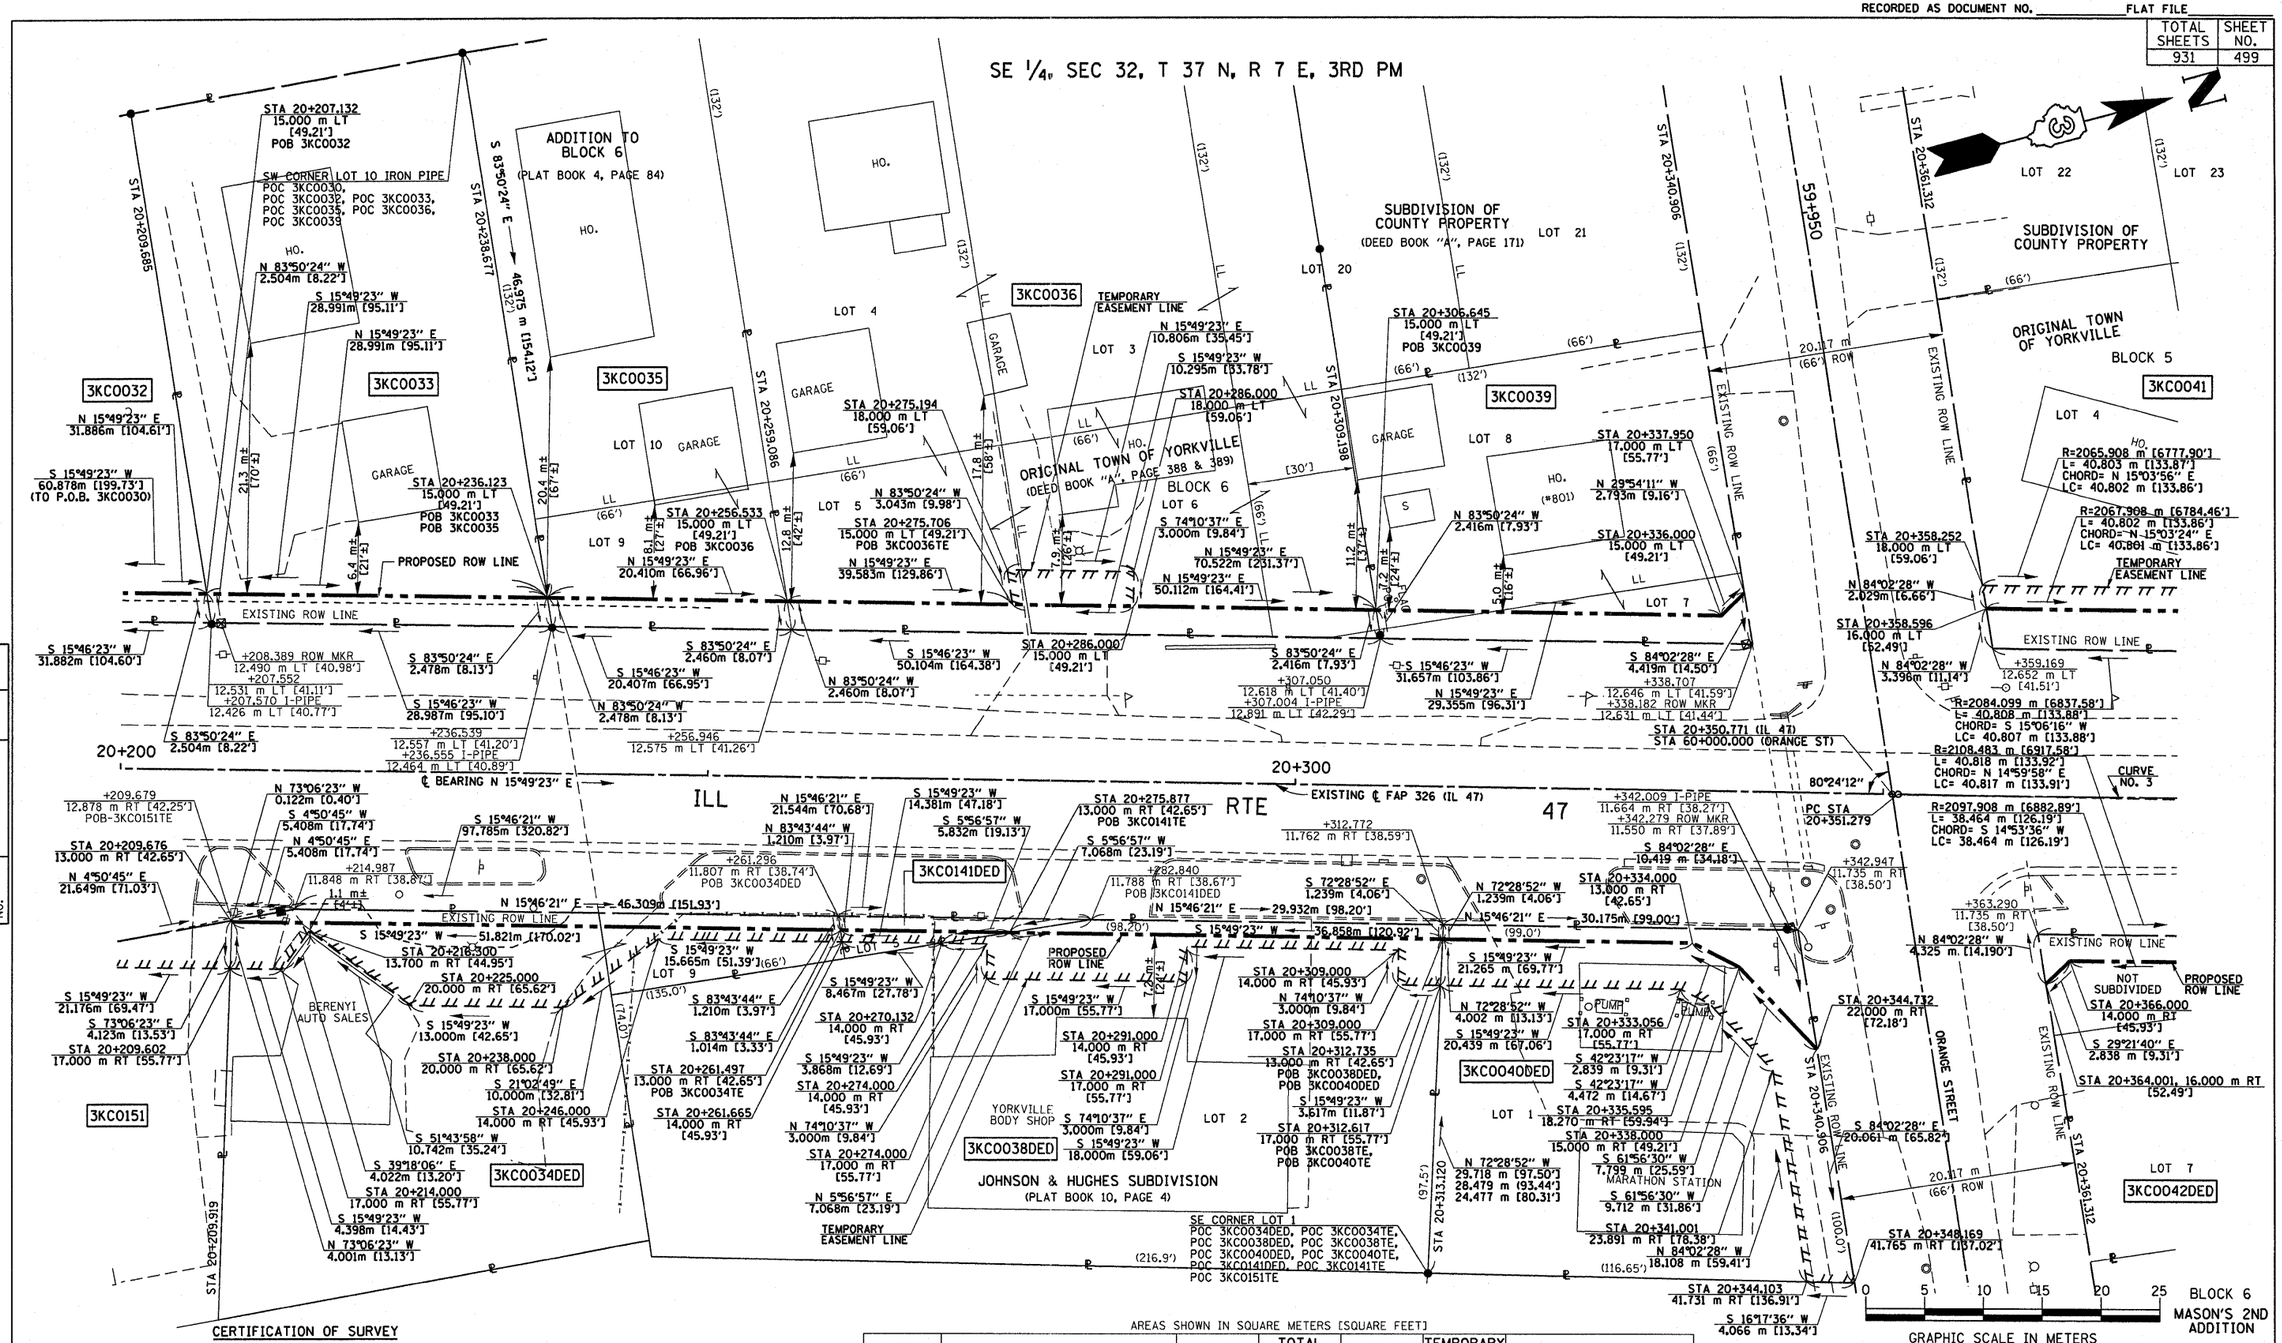

DATE	BY	R.O.W. PLAT	NOTEBOOK NO.

CERTIFICATION OF SURVEY

STATE OF ILLINOIS

COUNTY OF KENDALL

I, TIMOTHY C. QUIGG, HEREBY CERTIFY THAT I AM A PROFESSIONAL LAND SURVEYOR OF THE STATE OF ILLINOIS, THAT THE SURVEY OF PROPOSED F.A.P. 326 (IL. 47) WAS MADE BY ME OR UNDER MY DIRECTION AND THAT THE SURVEY IS TRUE AND COMPLETE AS SHOWN TO THE BEST OF MY KNOWLEDGE AND BELIEF, THAT ALL MONUMENTS AND MARKS ARE OF THE CHARACTER AND OCCUPY THE POSITION SHOWN THEREON, AND ARE SUFFICIENT TO ENABLE THE SURVEY TO BE RETRACED.

DATE:_____ ILLINOIS PROFESSIONAL LAND SURVEYOR NUMBER 3063

SURVEY BOOK NOS.

TIMOTHY C. QUIGG 3063 PROFESSIONAL LAND SURVEYOR STATE OF ILLINOIS JACKSONVILLE, IL

LICENSE EXPIRES 11/30/08

AREAS SHOWN IN SQUARE METERS [SQUARE FEET]

PARCEL NO.	OWNER	TOTAL HOLDING	TOTAL ROW REQUIRED	REMAINDER	TEMPORARY EASEMENT AREA	EASEMENT PURPOSE
3KC0033	LARRY L. SIMMONS, et al	1,337 m²± [14,391 SF]±	71 m²± [764 SF]±	1,266 m²± [13,627 SF]±	——	
3KC0034DED	THE OLD SECOND NATIONAL BANK OF AURORA, TRUST NO. 2057	1,074 m²± [11,560 SF]±	58 m²± [624 SF]±	——	195 m²± [2,099 SF]±	DRIVE RECONSTRUCTION AND GRADING
3KC0035	MARTHA L. MOLINA	1,030 m²± [11,087 SF]±	50 m²± [538 SF]±	980 m²± [10,549 SF]±	——	
3KC0036	BIG ROCK REALTY, LLC	2,830 m²± [30,462 SF]±	120 m²± [1,292 SF]±	2,710 m²± [29,170 SF]±	32 m²± [344 SF]±	DRIVE RECONSTRUCTION
3KC0038DED	BANK OF PONTIAC, TRUSTEE	1,886 m²± [20,301 SF]±	41 m²± [441 SF]±	——	102 m²± [1,098 SF]±	DRIVE RECONSTRUCTION AND GRADING
3KC0039	SILAS SEBBY, et al	751 m²± [8,084 SF]±	77 m²± [829 SF]±	674 m²± [7,255 SF]±	——	
3KC0040DED	PATRICK K. BEARDSLEY, et al	981 m²± [10,559 SF]±	72 m²± [775 SF]±	——	209 m²± [2,250 SF]±	DRIVE RECONSTRUCTION AND GRADING
3KC0141DED	OSCAR H. JETER, et ux	39 m²± [420 SF]±	22 m²± [237 SF]±	——	11 m²± [118 SF]±	GRADING

NOTE : BEARINGS ARE BASED ON ILLINOIS STATE PLANE COORDINATE SYSTEM NAD 1983 - EAST ZONE

ILLINOIS DEPT. OF TRANSPORTATION
RIGHT OF WAY PLAT

ROUTE FAP 326 (IL 47)
SECTION (5CS, 13C, 108, 109)R
COUNTY : KENDALL
JOB# R-93-014-94 PROJECT#
SEC 32 T 37 N, R 7 E OF 3RD P.M.
STA 20+200.000 TO STA 20+375.000
SCALE: 1:250 SHEET NO. 14 OF 36