| FINAL SURVEY | | BY | DATE |
|---|---|---|---|
| | SURVEYED | | |
| | PLOTTED | | |
| NOTE BOOK | TEMPLATE | | |
| | AREAS | | |
| NO. | AREAS CHECKED | | |

| ORIGINAL SURVEY | | BY | DATE |
|---|---|---|---|
| | SURVEYED | | |
| | PLOTTED | | |
| NOTE BOOK | TEMPLATE | | |
| | AREAS | | |
| NO. | AREAS CHECKED | | |

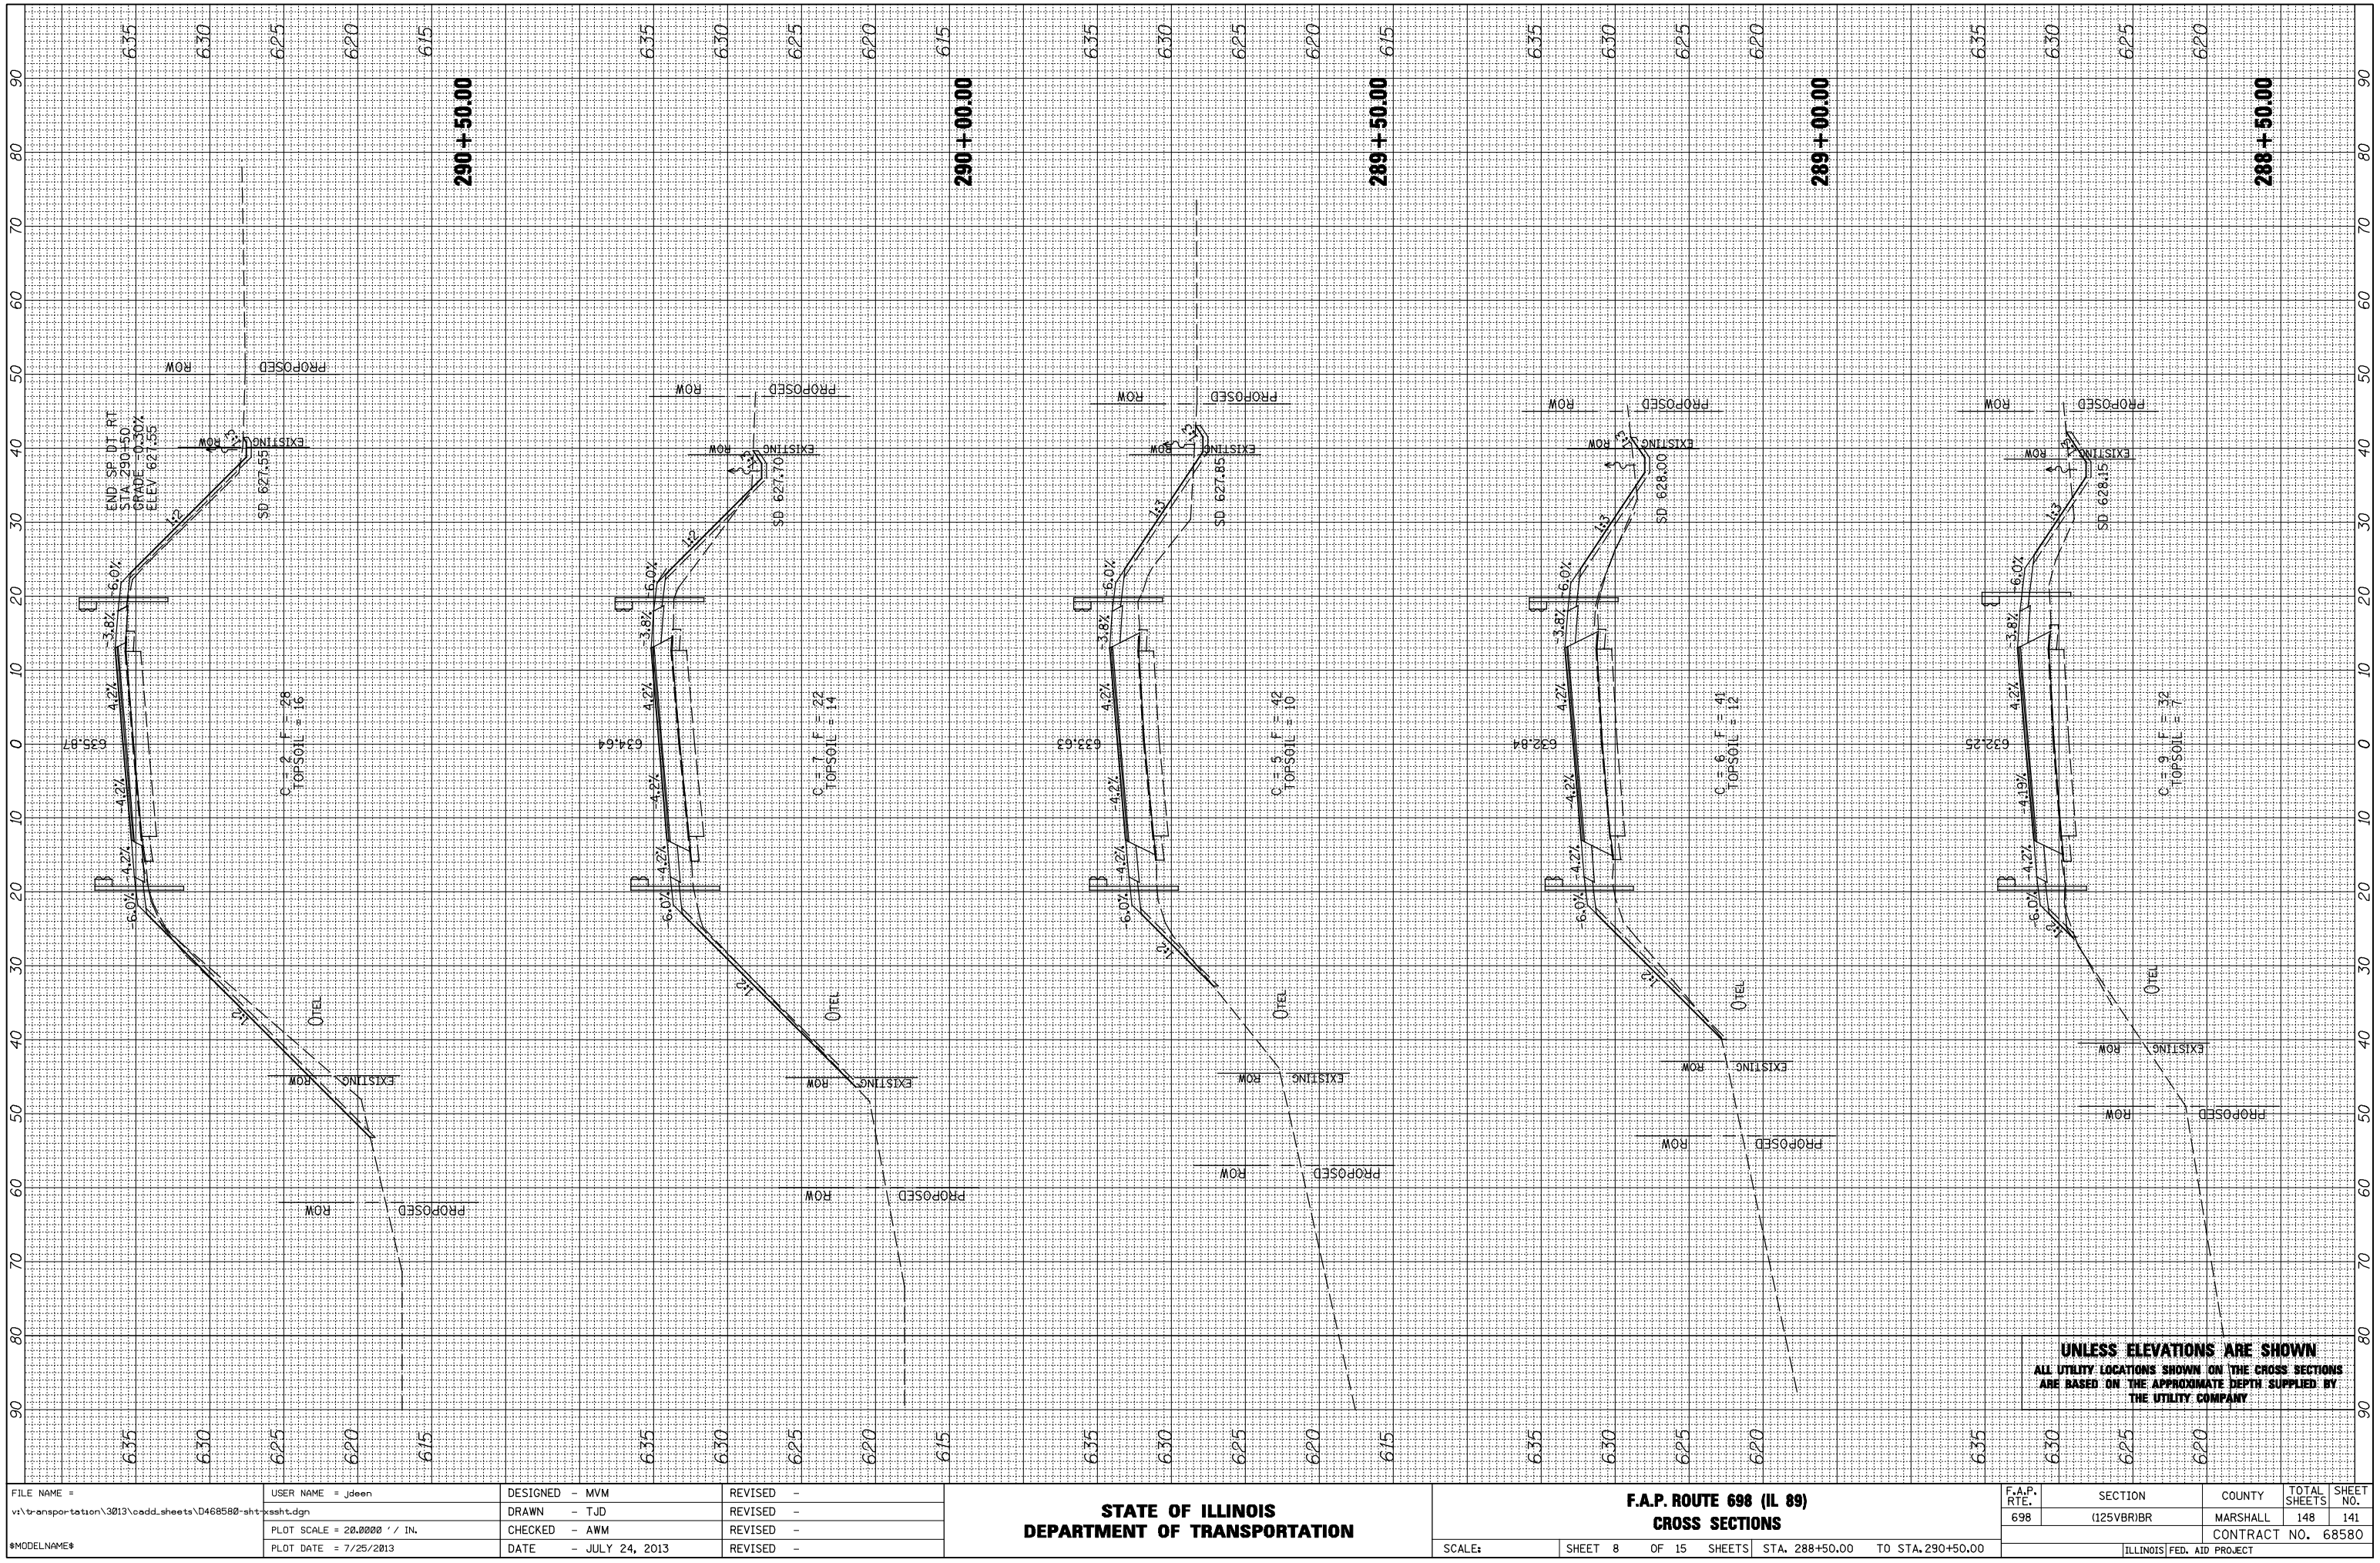


**UNLESS ELEVATIONS ARE SHOWN**
**ALL UTILITY LOCATIONS SHOWN ON THE CROSS SECTIONS ARE BASED ON THE APPROXIMATE DEPTH SUPPLIED BY THE UTILITY COMPANY**

| | | | |
|---|---|---|---|
| FILE NAME = v:\transportation\3013\cadd_sheets\D468580-sht-xssht.dgn | USER NAME = jdeen | DESIGNED - MVM | REVISED - |
| | | DRAWN - TJD | REVISED - |
| $MODELNAME$ | PLOT SCALE = 20.0000 ' / IN. | CHECKED - AWM | REVISED - |
| | PLOT DATE = 7/25/2013 | DATE - JULY 24, 2013 | REVISED - |

**STATE OF ILLINOIS**
**DEPARTMENT OF TRANSPORTATION**

**F.A.P. ROUTE 698 (IL 89)**
**CROSS SECTIONS**

SCALE: | SHEET 8 OF 15 SHEETS | STA. 288+50.00 TO STA. 290+50.00

| F.A.P. RTE. | SECTION | COUNTY | TOTAL SHEETS | SHEET NO. |
|---|---|---|---|---|
| 698 | (125VBR)BR | MARSHALL | 148 | 141 |
| | | CONTRACT NO. 68580 | | |
| | ILLINOIS FED. AID PROJECT | | | |