FINAL SURVEY		BY	DATE
	SURVEYED		
	PLOTTED		
NOTE BOOK	TEMPLATE		
	AREAS		
NO.	AREAS CHECKED		

ORIGINAL SURVEY		BY	DATE
	SURVEYED		
	PLOTTED		
NOTE BOOK	TEMPLATE		
	AREAS		
NO.	AREAS CHECKED		

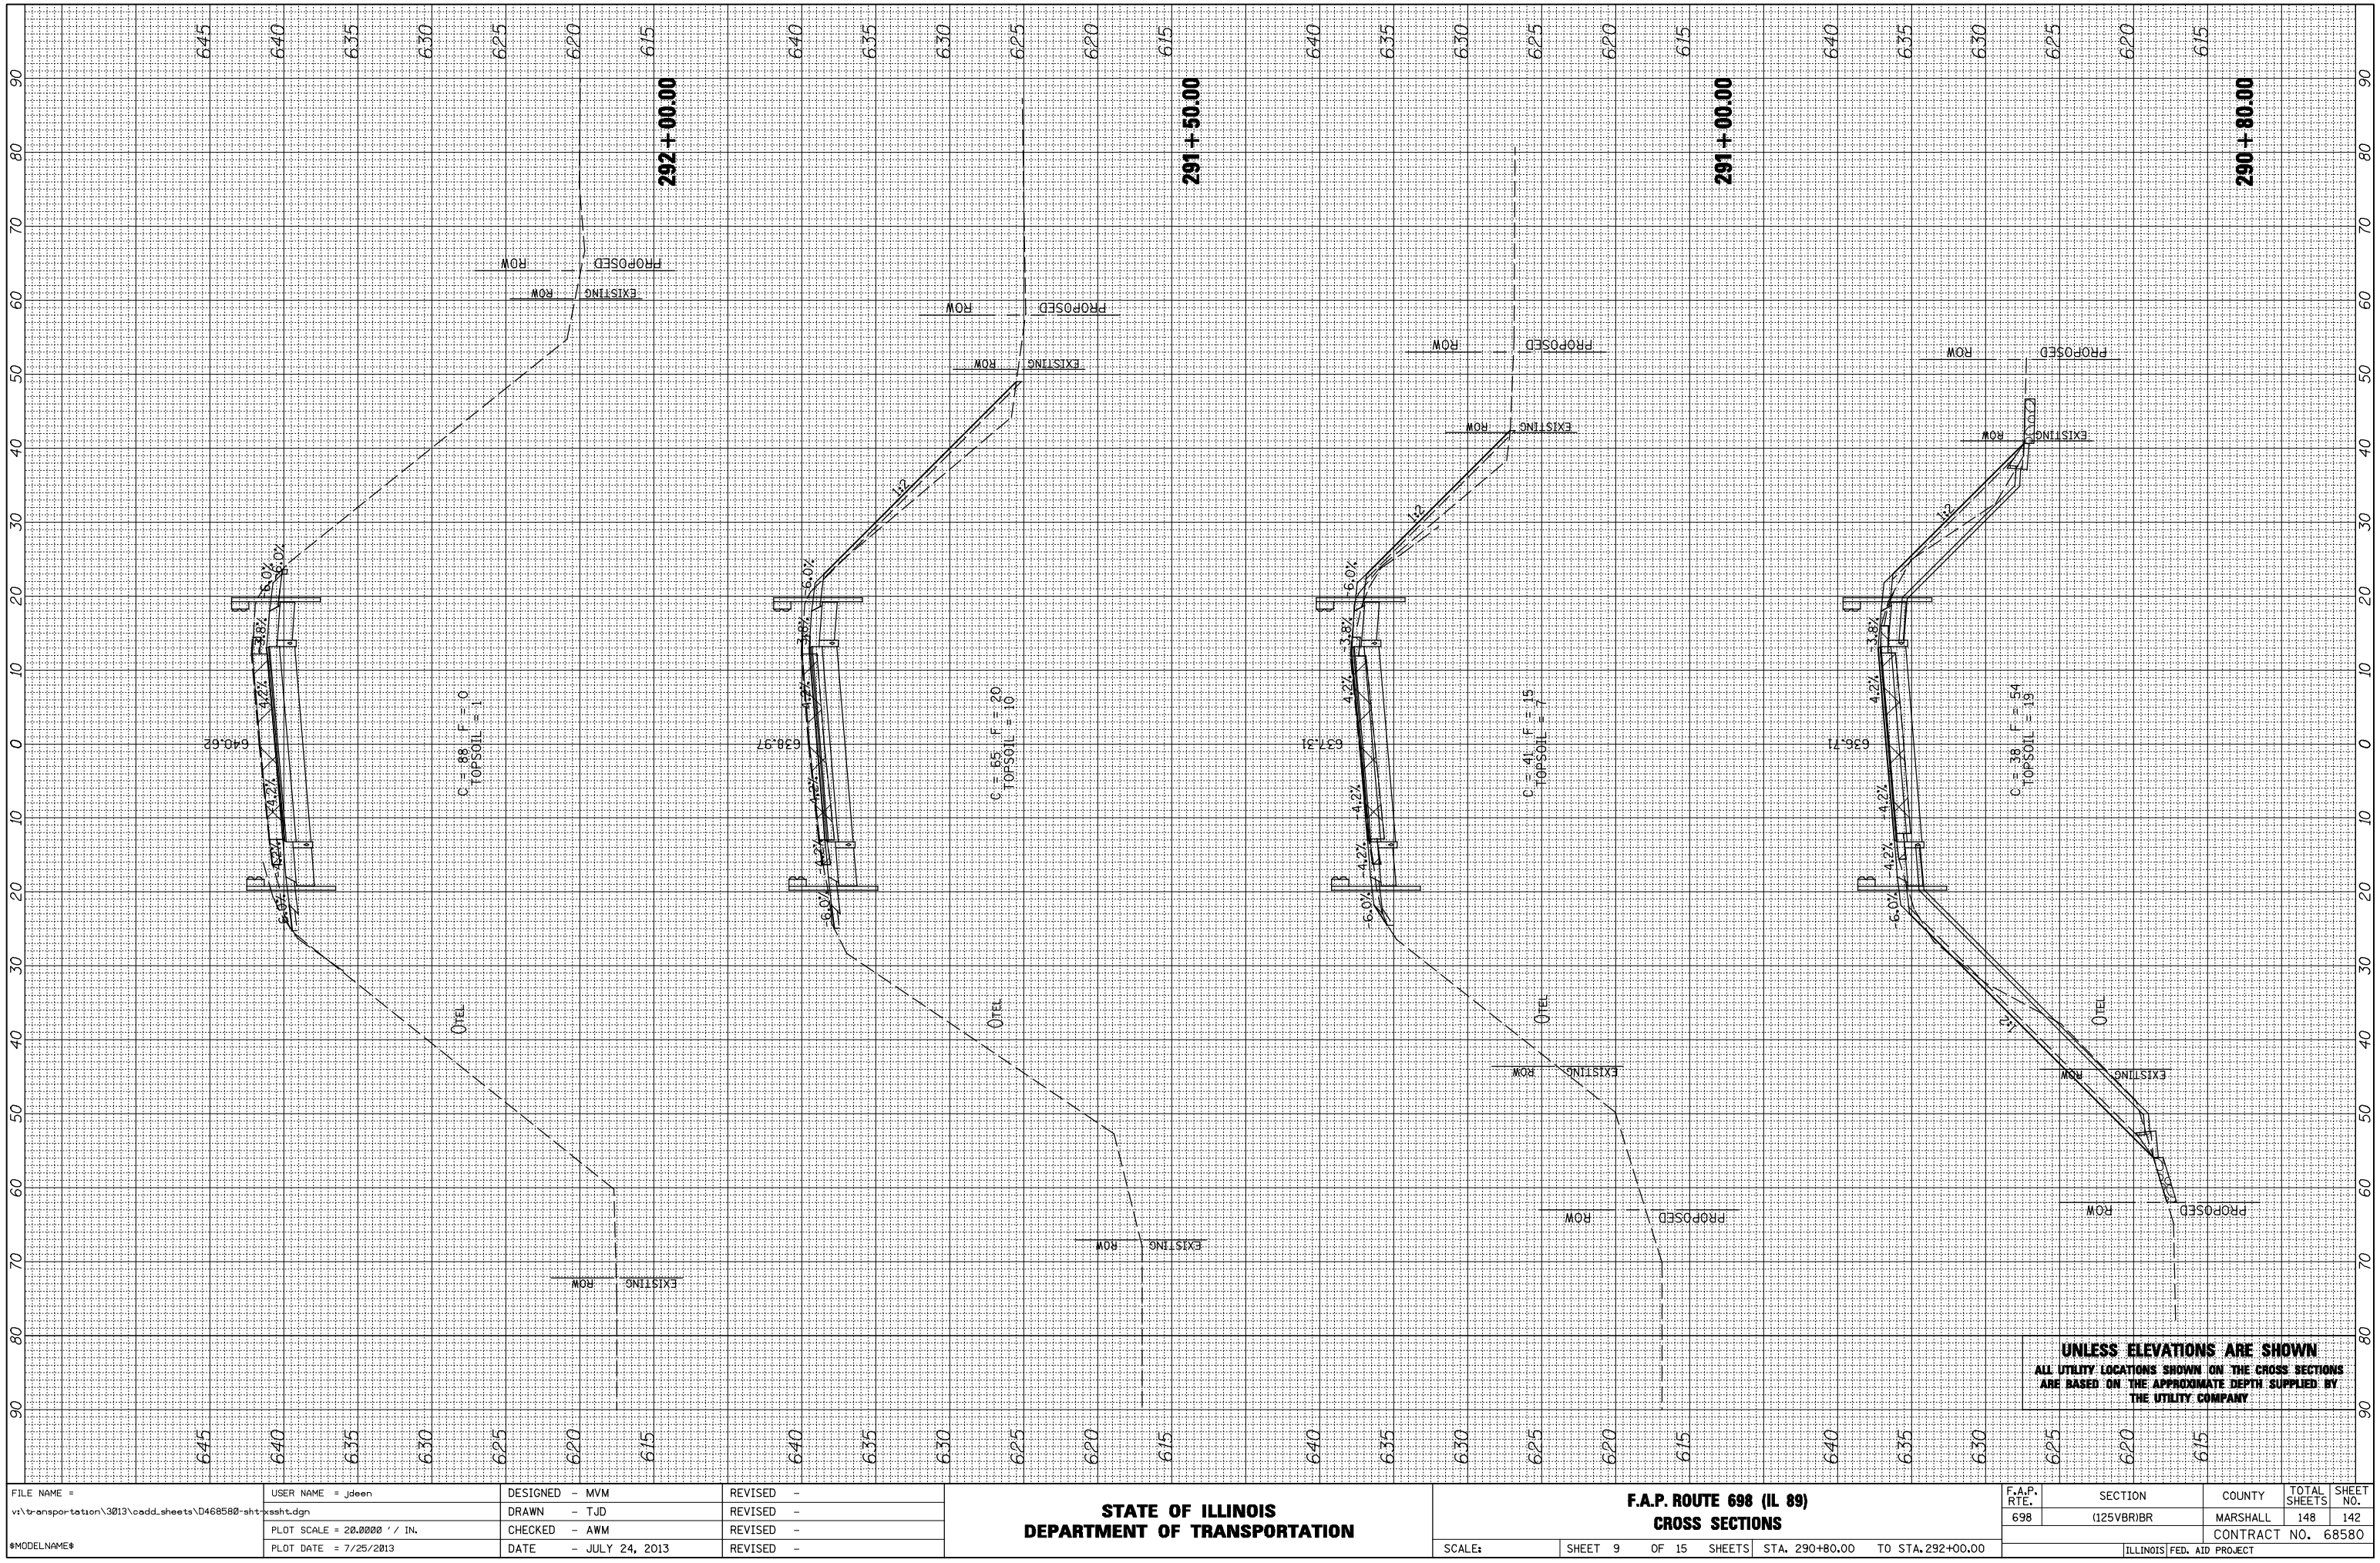

FILE NAME = v:\transportation\3013\cadd_sheets\D468582-sht-xssht.dgn	USER NAME = jdeen	DESIGNED - MVM	REVISED -
		DRAWN - TJD	REVISED -
	PLOT SCALE = 20.0000 ' / IN.	CHECKED - AWM	REVISED -
$MODELNAME$	PLOT DATE = 7/25/2013	DATE - JULY 24, 2013	REVISED -

STATE OF ILLINOIS
DEPARTMENT OF TRANSPORTATION

F.A.P. ROUTE 698 (IL 89)
CROSS SECTIONS

SCALE: | SHEET 9 OF 15 SHEETS | STA. 290+80.00 | TO STA. 292+00.00

F.A.P. RTE.	SECTION	COUNTY	TOTAL SHEETS	SHEET NO.
698	(125VBR)BR	MARSHALL	148	142
		CONTRACT NO. 68580		
	ILLINOIS	FED. AID PROJECT		