ELGIN O'HARE WEST BYPASS

communities. opportunities. solutions.

# Elgin O'Hare - West Bypass
## Elgin O'Hare Extension Terminus - Alt. 501
## Exhibit 8

Illinois Department of Transportation

CH2MHILL

MARCH 2009

0 300 600 900 1200 1500
FEET

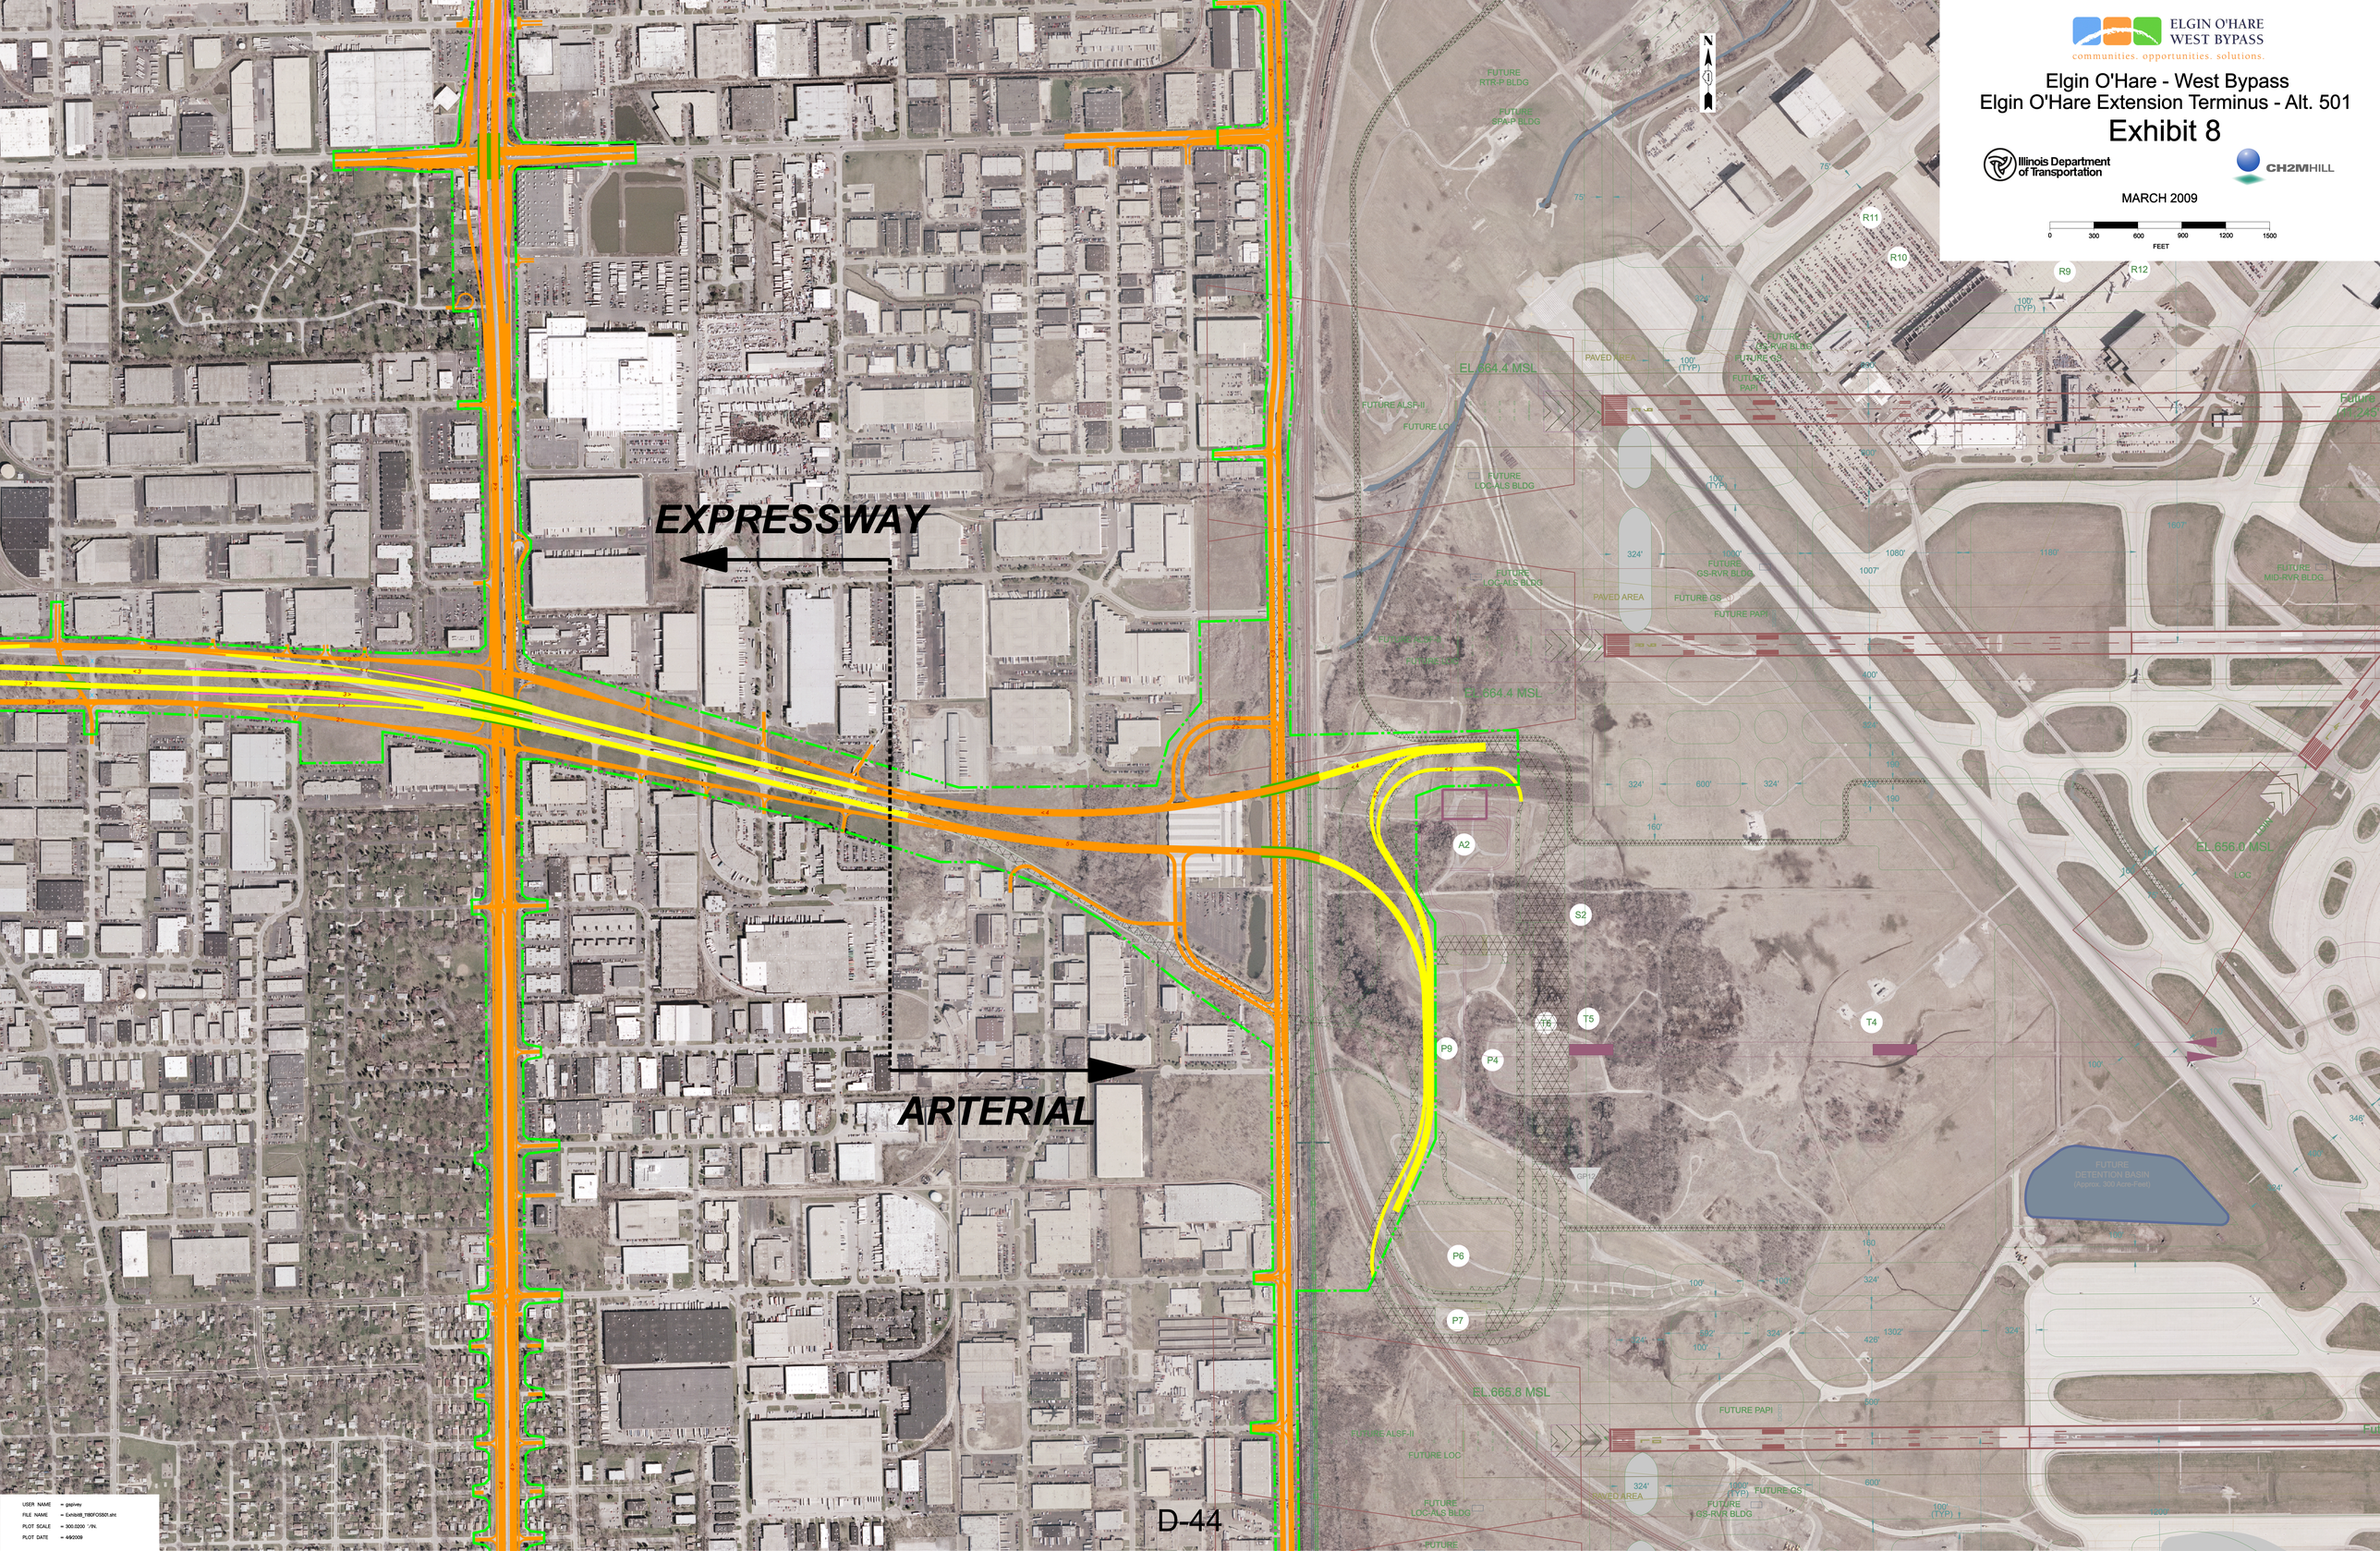


USER NAME = gaplvey
FILE NAME = ExhibitB_T80FO550T.dwg
PLOT SCALE = 300.0200 '/IN.
PLOT DATE = 4/9/2009