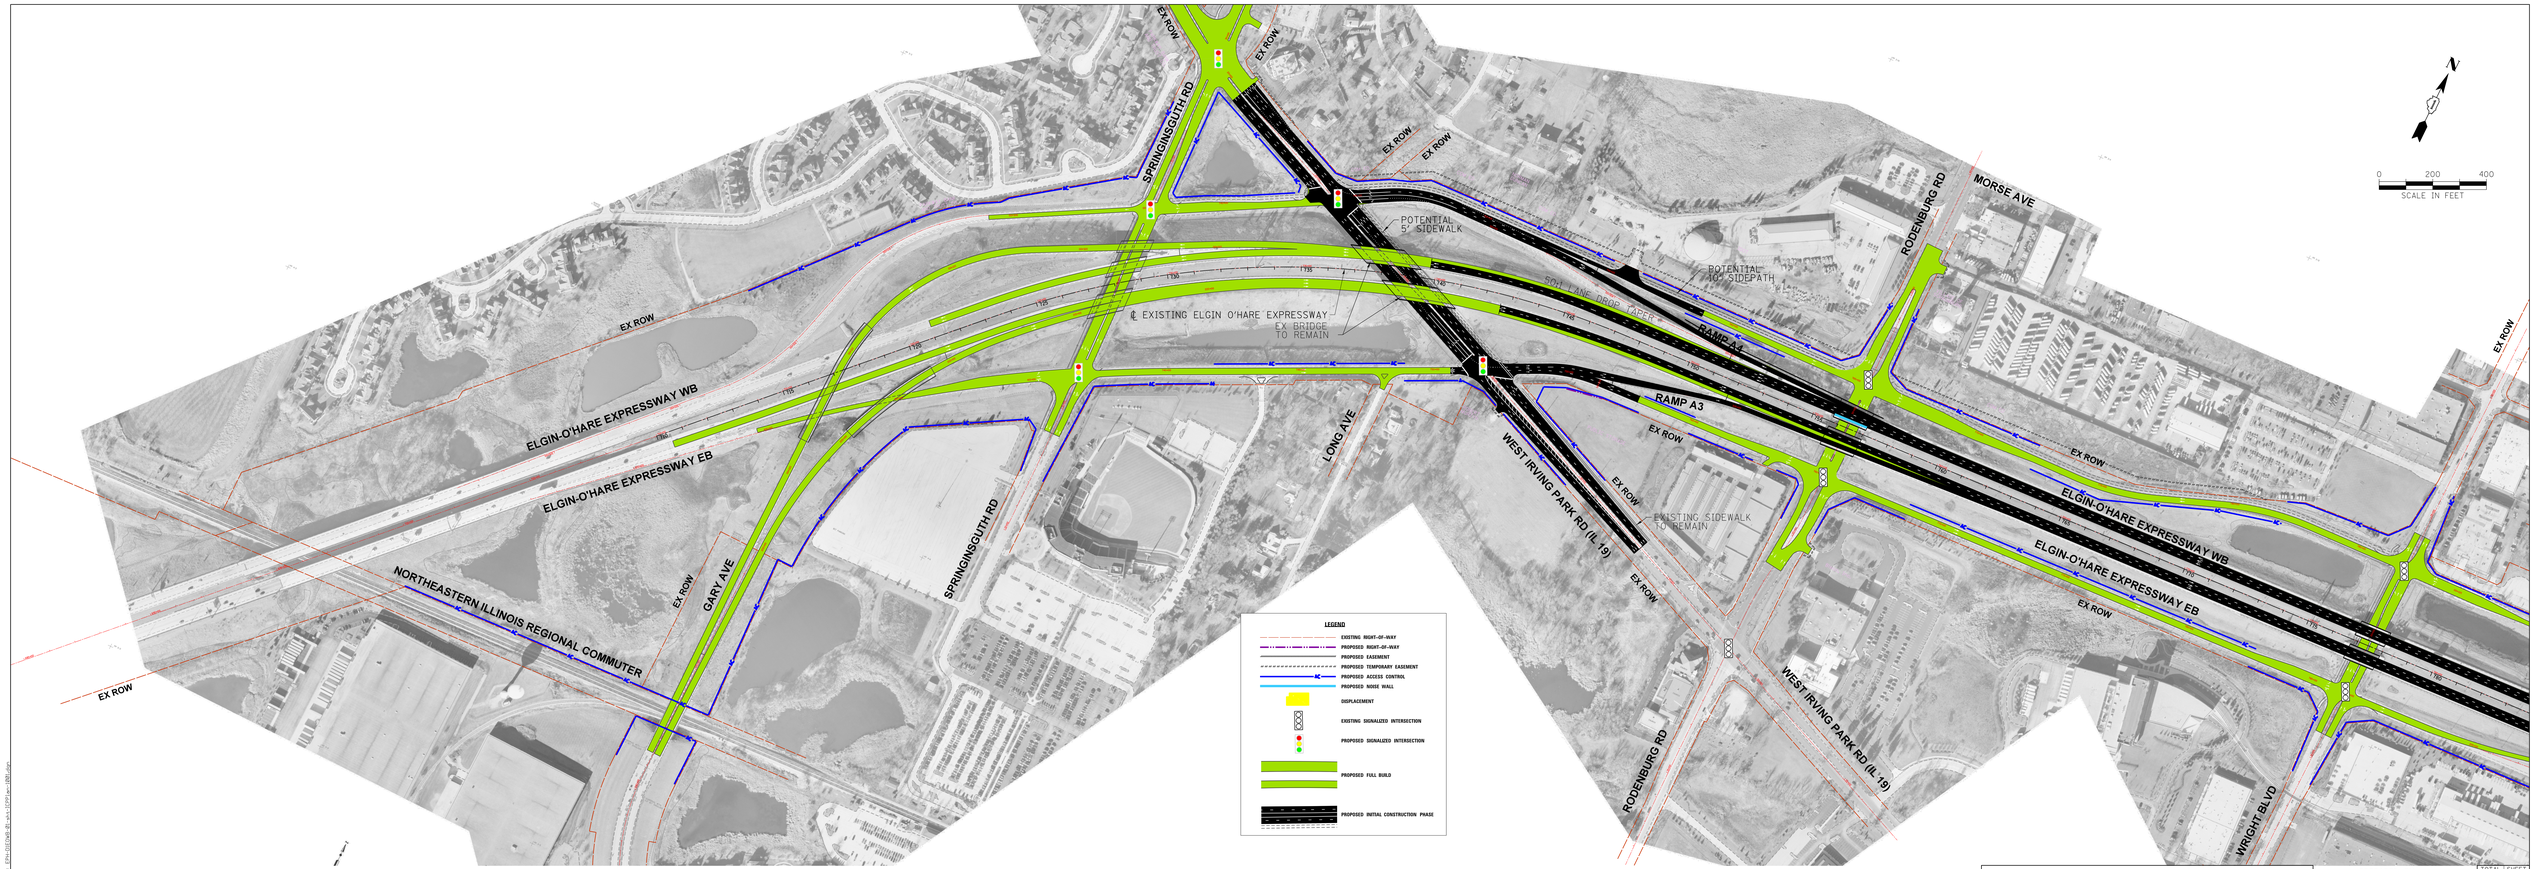

ELGIN O'HARE EXPRESSWAY
GARY AVENUE TO WRIGHT BOULEVARD

PREPARED BY:
CH2MHILL.

TOTAL SHEETS	SHEET NO.
22	2

WEST SECTION