RECORDED AS DOCUMENT NO._____

F.A.U. RTE.	SECTION	COUNTY	TOTAL SHEETS	SHEET NO.
2508	02-00039-00-PV	KENDALL	146	50
STA.		TO STA.		
FED. ROAD DIST. NO.	ILLINOIS	FED. AID PROJECT		

PART OF THE NORTHEAST 1/4 OF SECTION 4 AND PART OF THE WEST 1/2, OF SECTION 3, TOWNSHIP 37 NORTH, RANGE 8, EAST OF THE THIRD PRINCIPAL MERIDIAN, IN KENDALL COUNTY, ILLINOIS.

100 0 50 100 200
(IN FEET)
SCALE: 1" = 100'

N

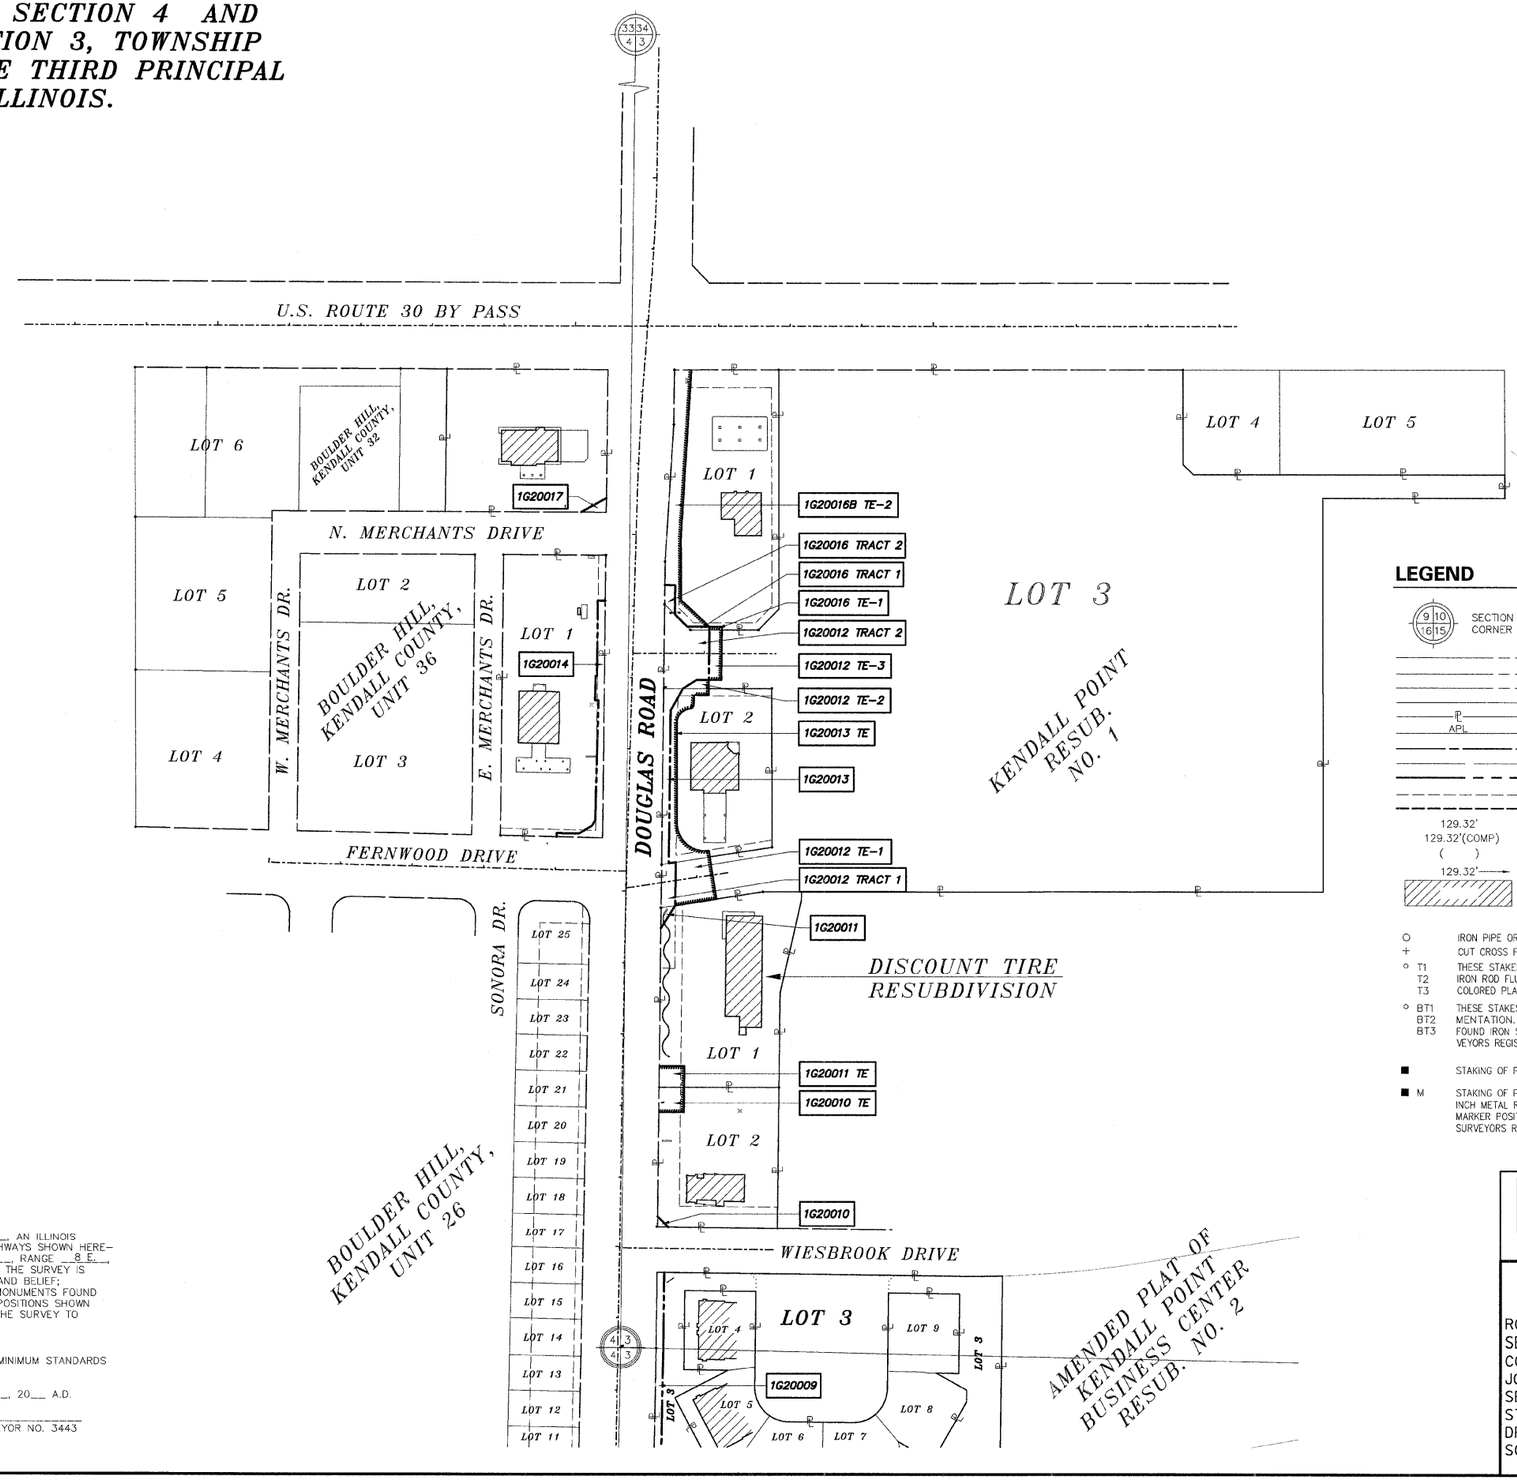

LEGEND

9 10 / 16 15	SECTION CORNER
16 15	QUARTER SECTION CORNER
	SECTION LINE
	QUARTER SECTION LINE
	QUARTER, QUARTER SECTION LINE
	PLATTED LOT LINE
℄	PROPERTY (DEED) LINE
APL	APPARENT PROPERTY LINE
	CENTERLINE
	EXISTING RIGHT OF WAY LINE
	PROPOSED RIGHT OF WAY LINE
	EXISTING EASEMENT
	PROPOSED EASEMENT
129.32'	MEASURED DIMENSION
129.32'(COMP)	COMPUTED DIMENSION
( )	RECORD DATA
129.32'→	MEASUREMENT CONTINUED TO NEXT PAGE
	EXISTING BUILDING

○	IRON PIPE OR ROD FOUND	○ REPLACED AFTER CONSTRUCTION
+	CUT CROSS FOUND OR SET	
○ T1 T2 T3	THESE STAKES REFERENCE FOUND OR SET MONUMENTATION. SET 5/8 INCH IRON ROD FLUSH WITH GROUND TO TIE FOUND IRON STAKE. IDENTIFIED BY COLORED PLASTIC CAP BEARING SURVEYORS REGISTRATION NUMBER.	
○ BT1 BT2 BT3	THESE STAKES, IN CULTIVATED AREAS, REFERENCE FOUND OR SET MONUMENTATION. BURIED 5/8 INCH IRON ROD 20 INCHES BELOW GROUND TO TIE FOUND IRON STAKE. IDENTIFIED BY COLORED PLASTIC CAP BEARING SURVEYORS REGISTRATION NUMBER.	
■	STAKING OF PROPOSED RIGHT OF WAY.	
■ M	STAKING OF PROPOSED RIGHT OF WAY IN CULTIVATED AREAS. BURIED 5/8 INCH METAL ROD 20 INCHES BELOW GROUND TO MARK FUTURE SURVEY MARKER POSITION. IDENTIFIED BY COLORED PLASTIC CAP BEARING SURVEYORS REGISTRATION NUMBER.	

OVERALL DETAIL

SMITH ENGINEERING CONSULTANTS, INC.
CIVIL/STRUCTURAL ENGINEERS AND SURVEYORS
4500 PRIME PARKWAY, SUITE 201
McHENRY, ILLINOIS 60050
PH: 815-385-1778 FAX: 815-385-1781
www.smithengineering.com E-MAIL: sec@smithengineering.com
■ McHENRY ■ HUNTLEY ■ YORKVILLE
ILLINOIS PROFESSIONAL DESIGN FIRM # 184-000108

STATE OF ILLINOIS }
} S.S.
COUNTY OF KENDALL }

THIS IS TO CERTIFY THAT I, MIKE R. FISCHER, AN ILLINOIS PROFESSIONAL LAND SURVEYOR, HAVE SURVEYED THE PLAT OF HIGHWAYS SHOWN HEREON IN SECTIONS 3, 4, AND 10, TOWNSHIP 37 N., RANGE 8 E., OF THE THIRD PRINCIPAL MERIDIAN, KENDALL COUNTY; THAT THE SURVEY IS TRUE AND COMPLETE AS SHOWN TO THE BEST OF MY KNOWLEDGE AND BELIEF; THAT THE PLAT CORRECTLY REPRESENTS SAID SURVEY, THAT ALL MONUMENTS FOUND AND ESTABLISHED ARE OF PERMANENT QUALITY AND OCCUPY THE POSITIONS SHOWN THEREON AND THAT THE MONUMENTS ARE SUFFICIENT TO ENABLE THE SURVEY TO BE RETRACED. MADE FOR THE VILLAGE OF OSWEGO, STATE OF ILLINOIS.

THIS PROFESSIONAL SERVICE CONFORMS TO THE CURRENT ILLINOIS MINIMUM STANDARDS FOR A BOUNDARY SURVEY.

DATED AT YORKVILLE, ILLINOIS THIS _____ DAY OF _____, 20__ A.D.

_____
ILLINOIS PROFESSIONAL LAND SURVEYOR NO. 3443

COMP. FILE: $FILE$
DATE: $DATE$

VILLAGE OF OSWEGO
RIGHT OF WAY PLANS

ROUTE DOUGLAS ROAD
SECTION 02-00039-00-PV
COUNTY KENDALL
JOB# 87333 PROJECT#
SEC 3, 4, & 10 T 37N, R 8 E OF 3RD P.M.
STA TO STA
DRAWN CHECKED
SCALE: 1" =100' SHEET NO. 3 OF 8