RECORDED AS DOCUMENT NO. _____ HIGHWAY PLAT BOOK NO. _____ PAGE _____

66416

CURVE DATA
CENTERLINE PROPOSED CONSTRUCTION
CURVE NO.
Δ = 31°29'15"
D = 1°53'21"
R = 3033.00
L = 1666.83'
T = 855.04'
E = 118.22'
PC STA. 56+88.62
PI STA. 65+43.77
PT STA. 73+55.56

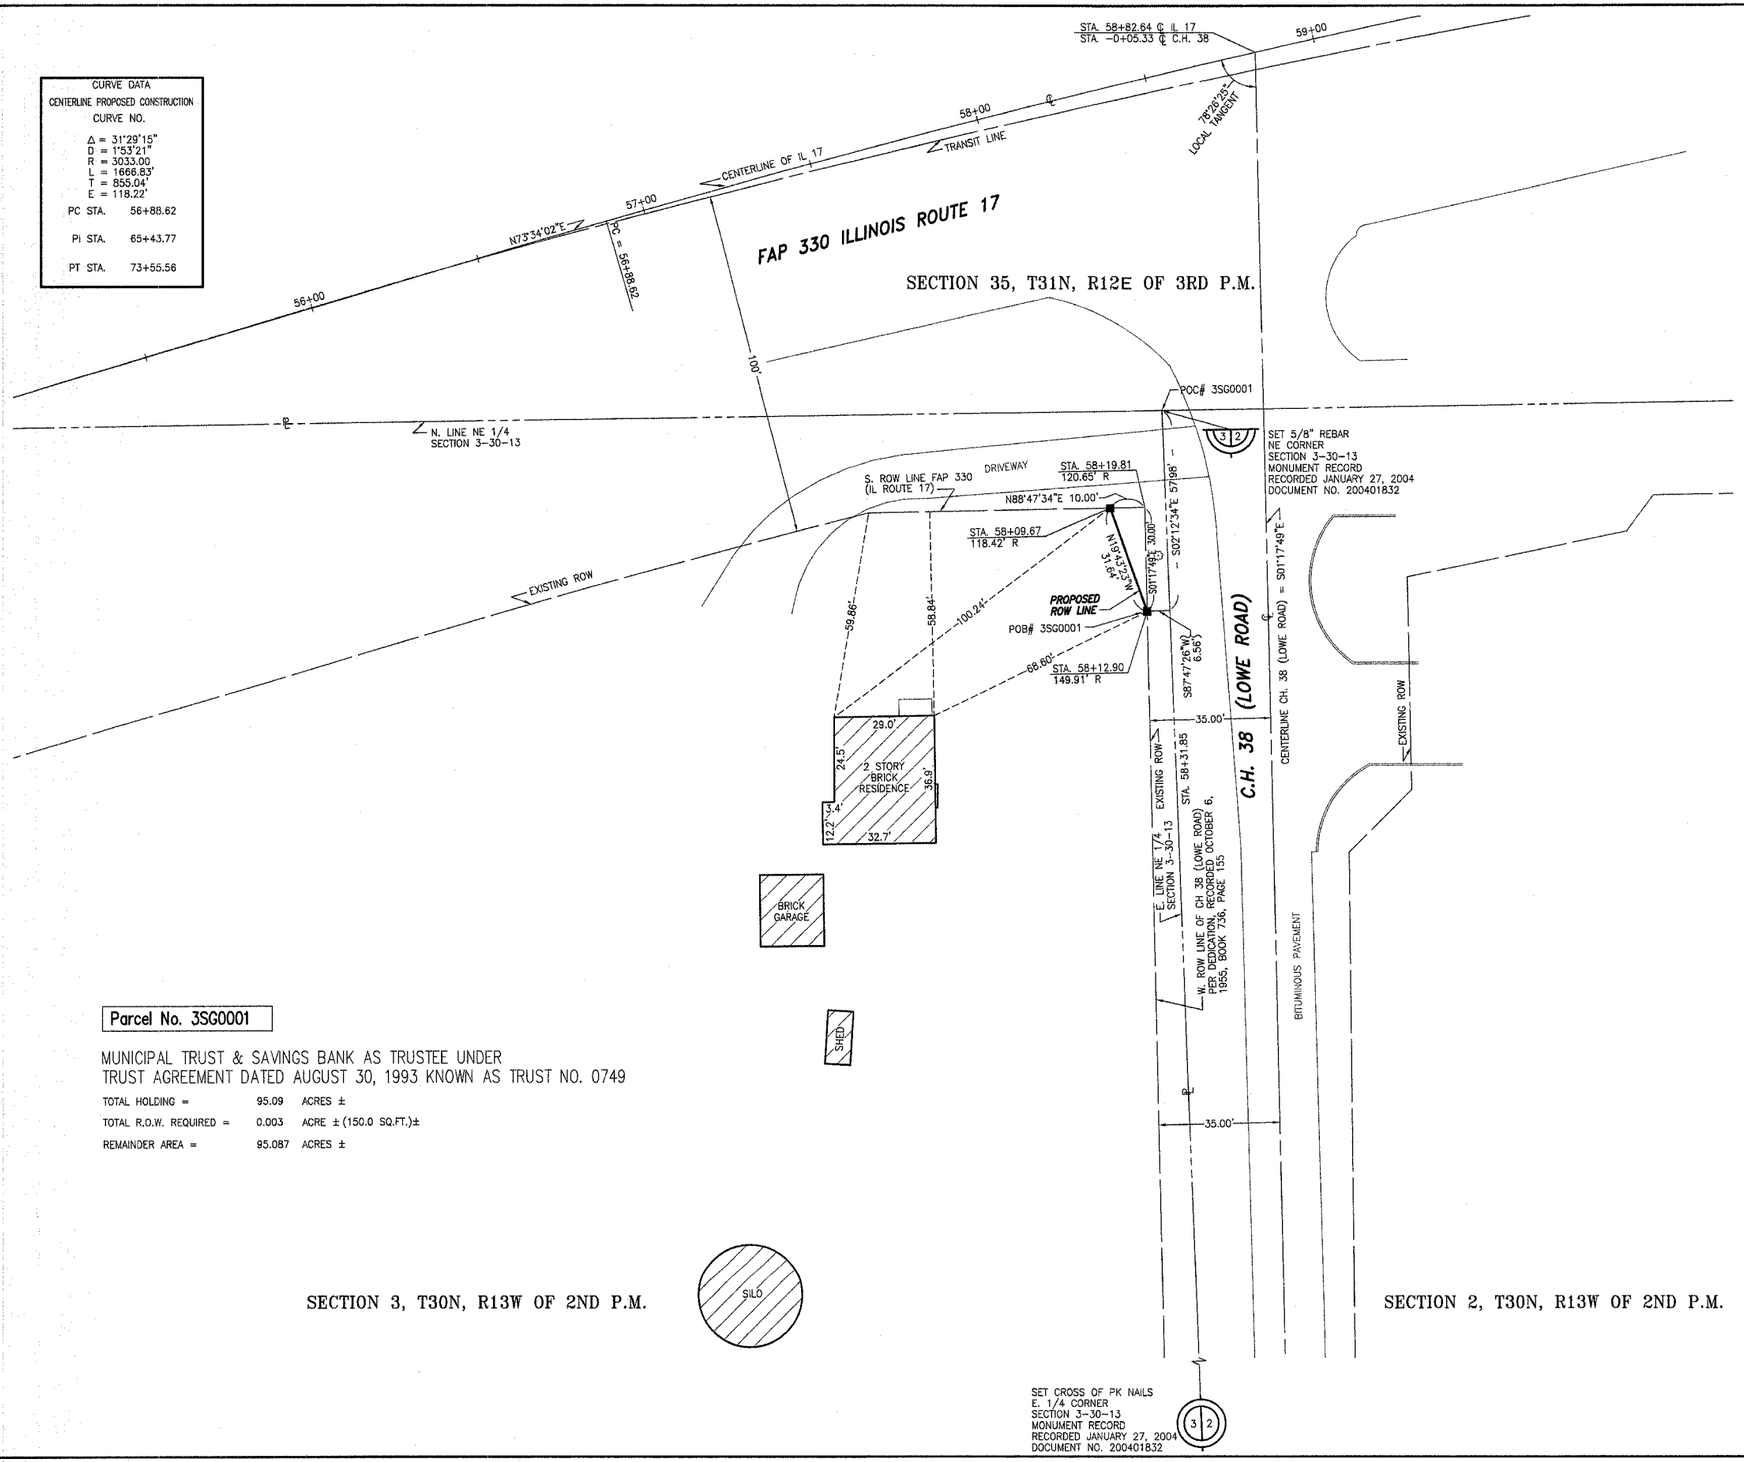

STATE OF ILLINOIS
COUNTY OF COOK

I, LANCE A. VINSEL, HEREBY CERTIFY THAT I AM AN ILLINOIS PROFESSIONAL LAND SURVEYOR, THAT THE SURVEY OF PROPOSED ILLINOIS ROUTE 17 WAS MADE BY ME OR UNDER MY DIRECTION AND THAT THE SURVEY IS TRUE AND COMPLETE AS SHOWN HEREON AND TO THE BEST OF MY KNOWLEDGE AND BELIEF, THAT ALL MONUMENTS AND MARKS ARE OF SUFFICIENT CHARACTER AND OCCUPY THE POSITION SHOWN HEREON AND ARE SUFFICIENT TO ENABLE THE SURVEY TO BE RETRACED. THIS PROFESSIONAL SERVICE CONFORMS TO THE CURRENT ILLINOIS MINIMUM STANDARDS FOR A BOUNDARY SURVEY.

LEMONT, ILLINOIS DATED THIS 12th DAY OF NOVEMBER A.D. 2003

ENVIRONMENTAL DESIGN INTERNATIONAL
310 S. CANAL STREET, SUITE C
LEMONT, ILLINOIS 60439
(312) 356-5400

LANCE A VINSEL IPLS#2891 EXPIRES 30 NOVEMBER 2004

PROFESSIONAL LAND SURVEYOR
LANCE A. VINSEL
NO. 2891
LEMONT
STATE OF ILLINOIS

Parcel No. 3SG0001

MUNICIPAL TRUST & SAVINGS BANK AS TRUSTEE UNDER
TRUST AGREEMENT DATED AUGUST 30, 1993 KNOWN AS TRUST NO. 0749

TOTAL HOLDING =	95.09	ACRES ±
TOTAL R.O.W. REQUIRED =	0.003	ACRE ± (150.0 SQ.FT.)±
REMAINDER AREA =	95.087	ACRES ±

SECTION 3, T30N, R13W OF 2ND P.M.

SECTION 2, T30N, R13W OF 2ND P.M.

20 0 20 40
Scale 1" = 20'

RIGHT OF WAY PLANS

ROUTE	FAP 330 (ILLINOIS ROUTE 17)
SECTION	(1R)TS
COUNTY	KANKAKEE
JOB NO.	R-93-004-03
STATION	58+09.67 TO 58+19.81
SCALE	1" = 20' SHEET 1 OF 1

G:\~ Jobs\1173-004-05 Illinois Route 17\dwg\1173-004-05-A-R1.DWG, 01/28/2004 09:20:45 AM