PART OF THE SE 1/4 OF SEC. 9 AND PART OF THE SW 1/4 OF SEC. 10, TWP. 36 N., R. 9 E. OF THE 3RD. P.M., IN WILL COUNTY, ILLINOIS.

TOTAL SHEETS	SHEET NO
260	140

SECTION 113 N-2

CONTRACT NO. 60E73

PARCEL NUMBER	OWNER	TOTAL HOLDINGS ACRES	PART TAKEN ACRES	AREA IN EXISTING R.O.W. ACRES	REMAINDER AREA ACRES	EASEMENT AREA ACRES	EASEMENT AREA SQUARE FEET	EASEMENT PURPOSE	PERMANENT INDEX NUMBER	PROPERTY ACQUIRED BY
1FP0294T.E.	Thomas E. Graham and Judith O. Graham, his wife in joint tenancy	0.440	N/A	N/A	0.440	0.009	413	Construction Purposes	06-03-10-307-018	
1FP0296T.E.	Lowell H. Bessette and Donna M. Bessette, as joint tenants	0.668	N/A	N/A	0.668	0.014	N/A	Construction Purposes	06-03-10-307-017	
1FP0298T.E.	Thomas Ruane and Margaret Ruane, husband and wife as tenants by the entirety	0.395	N/A	N/A	0.395	0.008	363	Construction Purposes	06-03-10-307-016	
1FP0300T.E.	C & L Management Group, L.L.C., an Illinois limited liability company	0.507	N/A	N/A	0.507	0.011	N/A	Construction Purposes	06-03-10-307-015	
1FP0305T.E.	Betty Kay Pemble and Harold L. Pemble, Jr., wife and husband in joint tenancy	0.257	N/A	N/A	0.257	0.010	454	Construction Purposes	06-03-09-408-005	

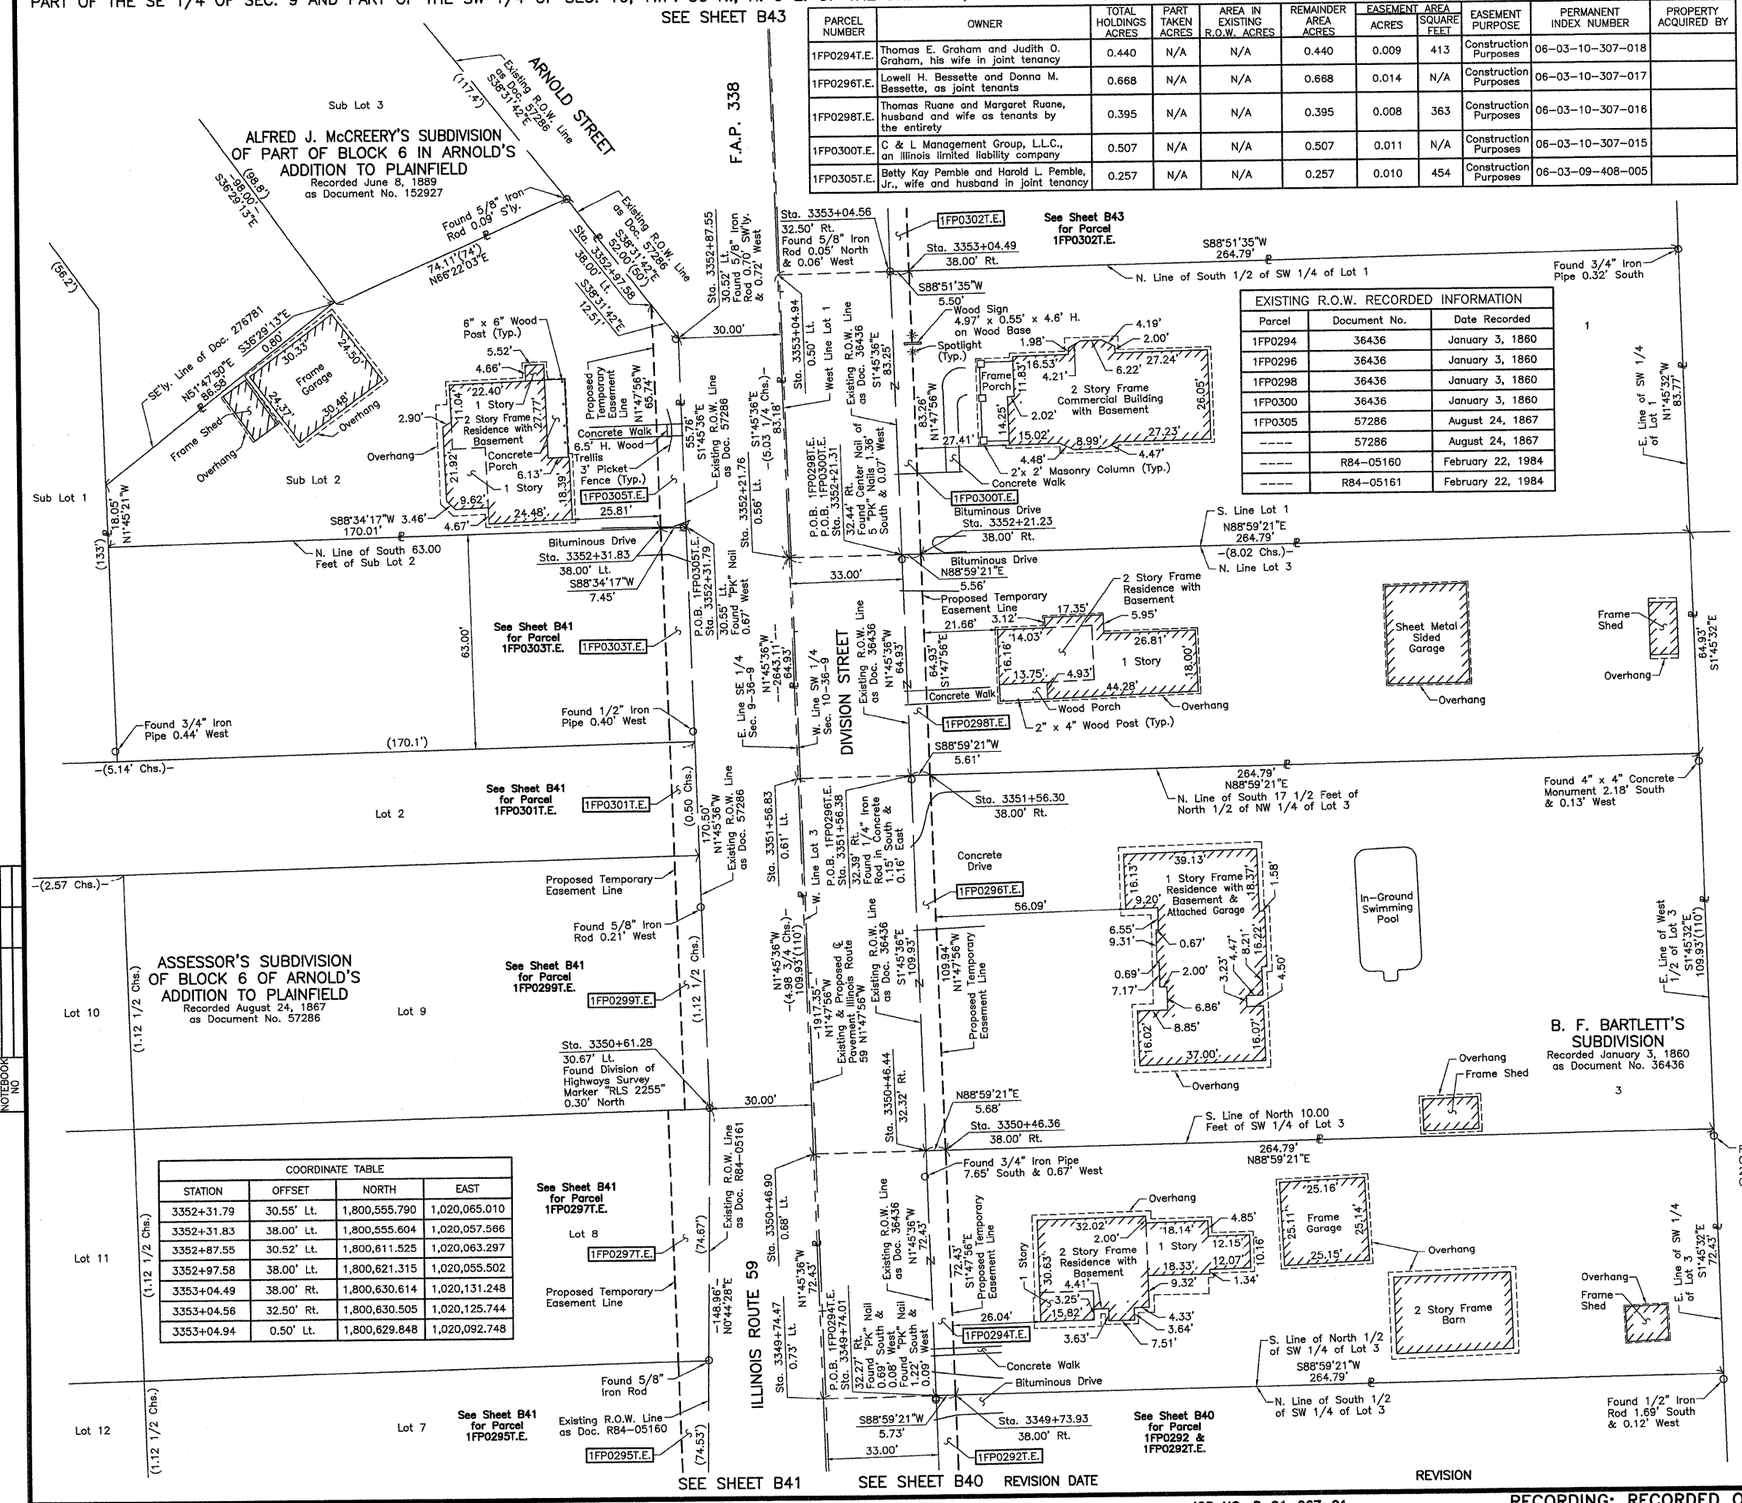

COORDINATE TABLE			
STATION	OFFSET	NORTH	EAST
3352+31.79	30.55' Lt.	1,800,555.790	1,020,065.010
3352+31.83	38.00' Lt.	1,800,555.604	1,020,057.566
3352+87.55	30.52' Lt.	1,800,611.525	1,020,063.297
3352+97.58	38.00' Lt.	1,800,621.315	1,020,055.502
3353+04.49	38.00' Rt.	1,800,630.614	1,020,131.248
3353+04.56	32.50' Rt.	1,800,630.505	1,020,125.744
3353+04.94	0.50' Lt.	1,800,629.848	1,020,092.748

EXISTING R.O.W. RECORDED INFORMATION		
Parcel	Document No.	Date Recorded
1FP0294	36436	January 3, 1860
1FP0296	36436	January 3, 1860
1FP0298	36436	January 3, 1860
1FP0300	36436	January 3, 1860
1FP0305	57286	August 24, 1867
----	57286	August 24, 1867
----	R84-05160	February 22, 1984
----	R84-05161	February 22, 1984

LEGEND

SECTION CORNER

QUARTER SECTION CORNER

SECTION LINE
QUARTER SECTION LINE
QUARTER, QUARTER SECTION LINE
PLATTED LOT LINE
PROPERTY (DEED) LINE
APPARENT PROPERTY LINE
CENTER LINE
EXISTING RIGHT OF WAY LINE
PROPOSED RIGHT OF WAY LINE
PROPOSED EASEMENT
120.32' MEASURED DIMENSION
129.32'(Comp.) COMPUTED DIMENSION
( ) RECORD DATA
EXISTING BUILDING

SCALE: 1"=20'

Bearings are referenced to the Illinois Coordinate System NAD83 (1997) East Zone at Found Geodetic Survey Control Monuments "Will County GPS 316", P.I.D. AE2551 and "Will County GPS 333", P.I.D. AE2553.

○ IRON PIPE OR ROD FOUND
⊕ "MAG" NAIL SET
+ CUT CROSS FOUND OR SET
● 5/8" REBAR SET

● T1 T2 T3 **THESE STAKES REFERENCE FOUND OR SET MONUMENTATION.** SET 5/8 INCH IRON ROD FLUSH WITH GROUND TO TIE FOUND IRON STAKE. IDENTIFIED BY COLORED PLASTIC CAP BEARING SURVEYORS REGISTRATION NUMBER.

● BT1 BT2 BT3 **THESE STAKES, IN CULTIVATED AREAS, REFERENCE FOUND OR SET MONUMENTATION.** BURIED 5/8 INCH IRON ROD 20 INCHES BELOW GROUND TO TIE FOUND IRON STAKE. IDENTIFIED BY COLORED PLASTIC CAP BEARING SURVEYORS REGISTRATION NUMBER.

■ **STAKING OF PROPOSED RIGHT OF WAY.** SET DIVISION OF HIGHWAYS SURVEY MARKER TO MONUMENT THE POSITION SHOWN. IDENTIFIED BY INSCRIPTION DATA AND SURVEYORS REGISTRATION NUMBER.

■ M **STAKING OF PROPOSED RIGHT OF WAY IN CULTIVATED AREAS.** BURIED 5/8 INCH METAL ROD 20 INCHES BELOW GROUND TO MARK FUTURE SURVEY MARKER POSITION IDENTIFIED BY COLORED PLASTIC CAP BEARING SURVEYORS REGISTRATION NUMBER.

PERMANENT SURVEY MARKER, I.D.O.T STD 2135 (TO BE SET BY OTHERS)

□ RIGHT OF WAY STAKING PROPOSED TO BE SET.

STATE OF ILLINOIS }
COUNTY OF LAKE } SS

THIS IS TO CERTIFY THAT WE, JORGENSEN & ASSOCIATES, INC., AN ILLINOIS PROFESSIONAL DESIGN FIRM LAND SURVEYING CORPORATION, NUMBER 184-2771, HAVE SURVEYED THE PLAT OF HIGHWAYS SHOWN HEREON BETWEEN SECTION 9, TOWNSHIP 36N., RANGE 9E. AND SECTION 10, TOWNSHIP 36N., RANGE 9E., OF THE THIRD PRINCIPAL MERIDIAN, WILL COUNTY, THAT THE SURVEY IS TRUE AND COMPLETE AS SHOWN TO THE BEST OF MY KNOWLEDGE AND BELIEF, THAT THE PLAT CORRECTLY REPRESENTS SAID SURVEY, THAT ALL MONUMENTS FOUND AND ESTABLISHED ARE OF PERMANENT QUALITY AND OCCUPY THE POSITIONS SHOWN THEREON AND THAT THE MONUMENTS ARE SUFFICIENT TO ENABLE THE SURVEY TO BE RETRACED. MADE FOR THE DEPARTMENT OF TRANSPORTATION, STATE OF ILLINOIS.

DATED AT LAKE VILLA, ILLINOIS THIS _____ DAY OF _____ 20___ A.D.

PRESIDENT

ILLINOIS PROFESSIONAL LAND SURVEYOR NO. 35-2797
LICENSE EXPIRATION DATE: NOVEMBER 30, 2006
THIS PROFESSIONAL SERVICE CONFORMS TO THE CURRENT ILLINOIS MINIMUM STANDARDS FOR A BOUNDARY SURVEY.
Coordinates are based on the Published Metric Coordinate Values at Found Geodetic Survey Control Monument "Will County GPS 333", P.I.D. AE2553, of N.542,285.095-E.311,129.617.
NOTE: SURFACE COORDINATES ARE SHOWN.

COORDINATE TABLE			
STATION	OFFSET	NORTH	EAST
3349+73.93	38.00' Rt.	1,800,300.216	1,020,141.625
3349+74.01	32.27' Rt.	1,800,300.115	1,020,135.896
3349+74.47	0.73' Lt.	1,800,299.533	1,020,102.898
3350+46.36	38.00' Rt.	1,800,372.612	1,020,139.351
3350+46.44	32.32' Rt.	1,800,372.512	1,020,133.671
3350+46.90	0.68' Lt.	1,800,371.930	1,020,100.673
3350+61.28	30.67' Lt.	1,800,385.366	1,020,070.246
3351+56.30	38.00' Rt.	1,800,482.493	1,020,135.900
3351+56.38	32.39' Rt.	1,800,482.394	1,020,130.295
3351+56.83	0.61' Lt.	1,800,481.812	1,020,097.297
3352+21.23	38.00' Rt.	1,800,547.392	1,020,133.862
3352+21.31	32.44' Rt.	1,800,547.294	1,020,128.300
3352+21.76	0.56' Lt.	1,800,546.712	1,020,095.303

JORGENSEN & ASSOCIATES, INC.
120 PARK AVENUE
LAKE VILLA, ILLINOIS 60046
(847) 356-3371

SHEET 1 IS A COVER SHEET AND IS NOT RECORDED.

PLAT OF HIGHWAYS
STATE OF ILLINOIS
DEPARTMENT OF TRANSPORTATION
F.A.P. 338 (ILLINOIS ROUTE 59)

SECTION — WILL COUNTY
PROJECT — JOB NO. R-91-067-01
STATION 3349+00 — TO STATION 3354+00
SCALE: 1"=20' — SHEET B42 OF B58

BUREAU OF LAND ACQUISITION
201 WEST CENTER COURT
SCHAUMBURG, ILLINOIS 60196

ROW PLAT	BY	DATE
MADE		
CHECKED		
INKED		
NOTEBOOK NO		

REVISION DATE — REVISION — MADE BY

ROUTE F.A.P. 338 (ILLINOIS ROUTE 59) — SECTION — COUNTY WILL — JOB NO. R-91-067-01 — RECORDING: RECORDED ON — AS DOCUMENT NO.