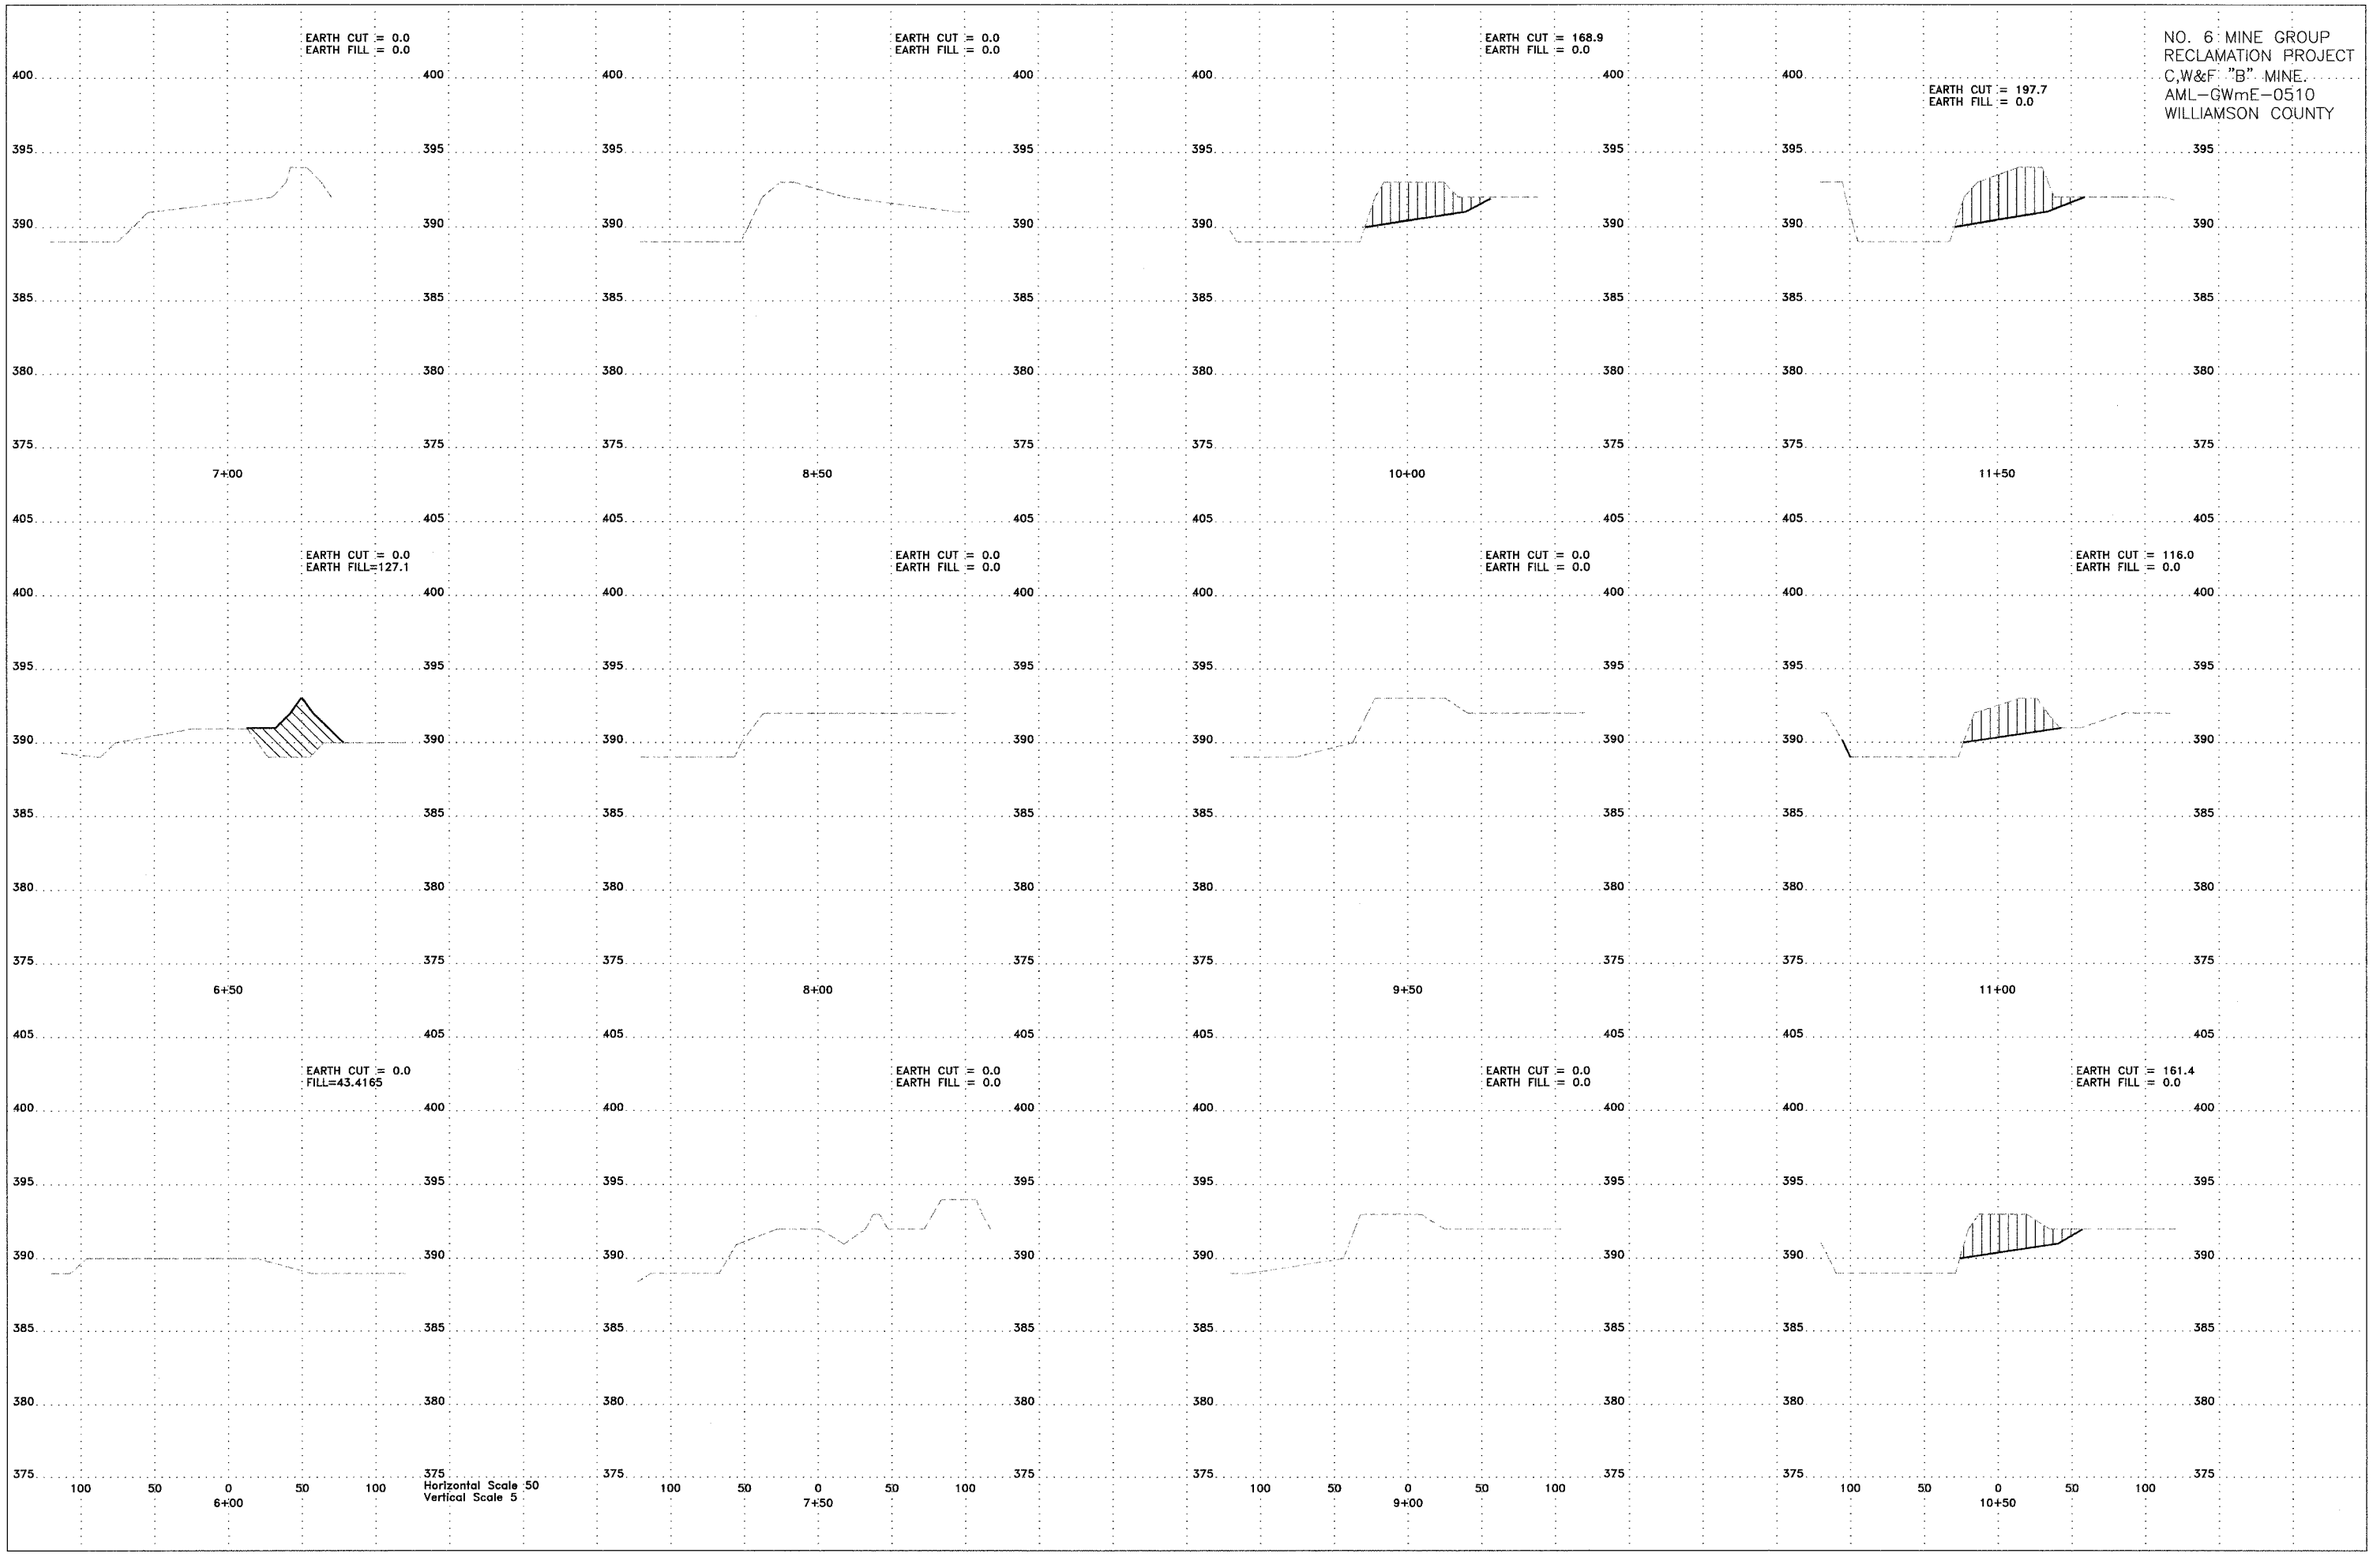NO. 6 MINE GROUP
RECLAMATION PROJECT
C,W&F "B" MINE.
AML-GWmE-0510
WILLIAMSON COUNTY