NO. 6 MINE GROUP
RECLAMATION PROJECT
C,W&F "B" MINE
AML-GWmE-0510
WILLIAMSON COUNTY

LEGEND
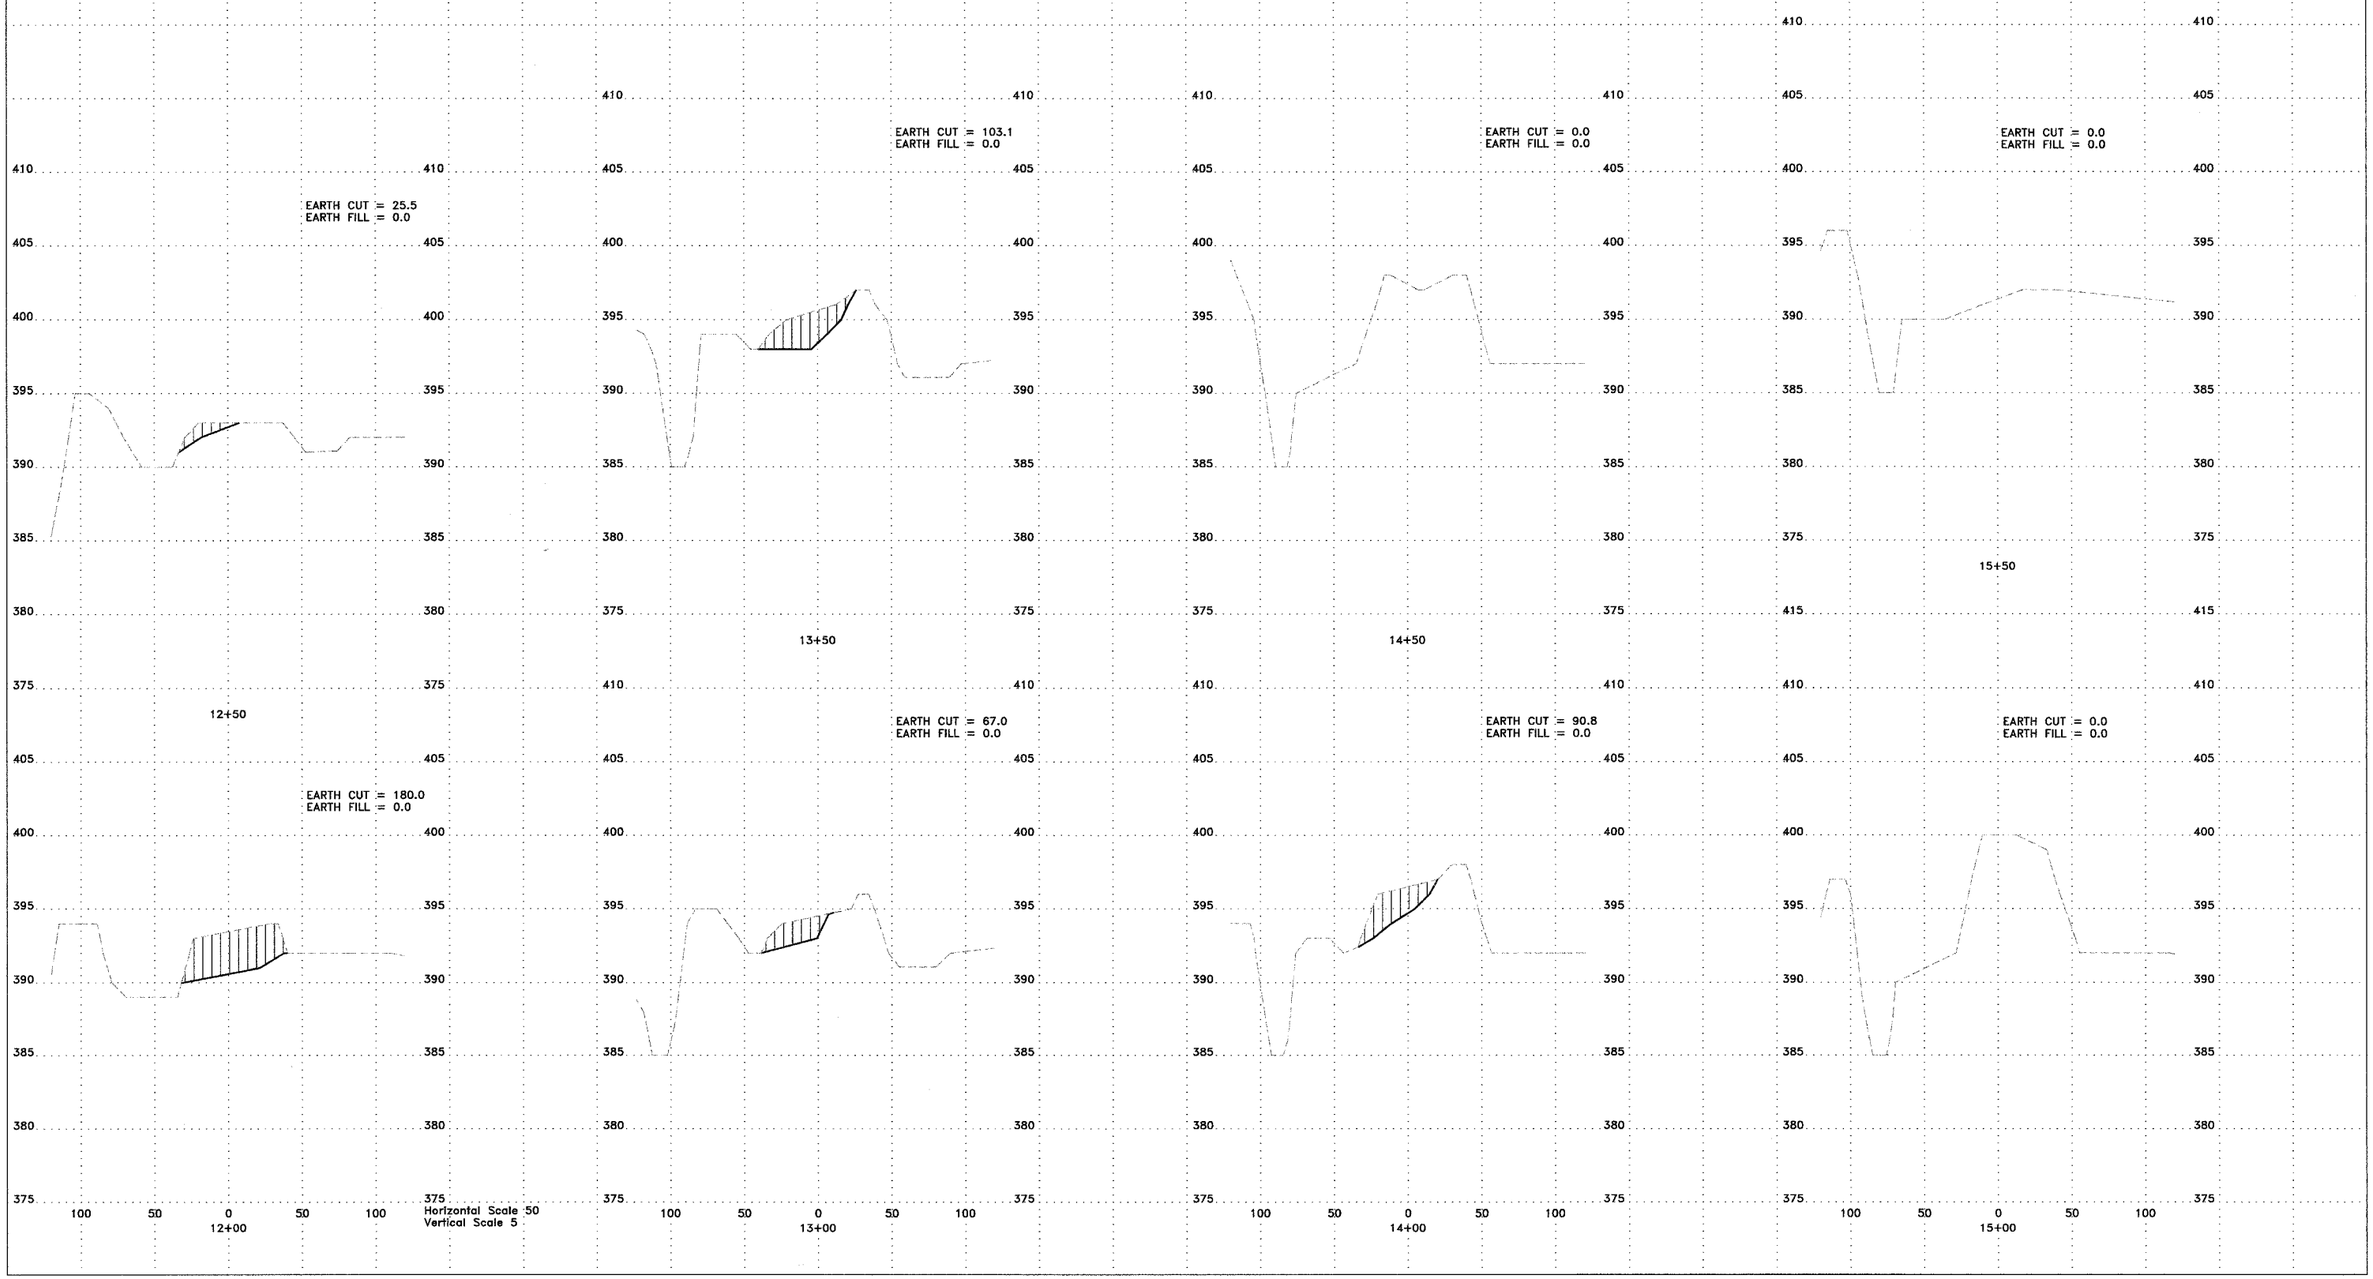
- EXISTING GRADE
- PROPOSED SUB-GRADE
- PROPOSED GRADE
- EARTH CUT - EC (SQ. FT.)
- EARTH FILL - EF (SQ. FT.)
- RUBBLE FILL - MRF (SQ. FT.)