F.A.U. R.T.E.	SECTION	COUNTY	TOTAL SHEETS	SHEET NO.
2903	00-00047-00-FP	LAKE	180	123

STA 202+50 TO STA 204+00

CONTRACT NO. 83845 ILLINOIS

GEWALT HAMILTON
ASSOCIATES, INC.
CONSULTING ENGINEERS & SURVEYORS
850 Forest Edge Drive Vernon Hills, IL 60061 Tel. 847.478.9700 Fax 847.478.9701

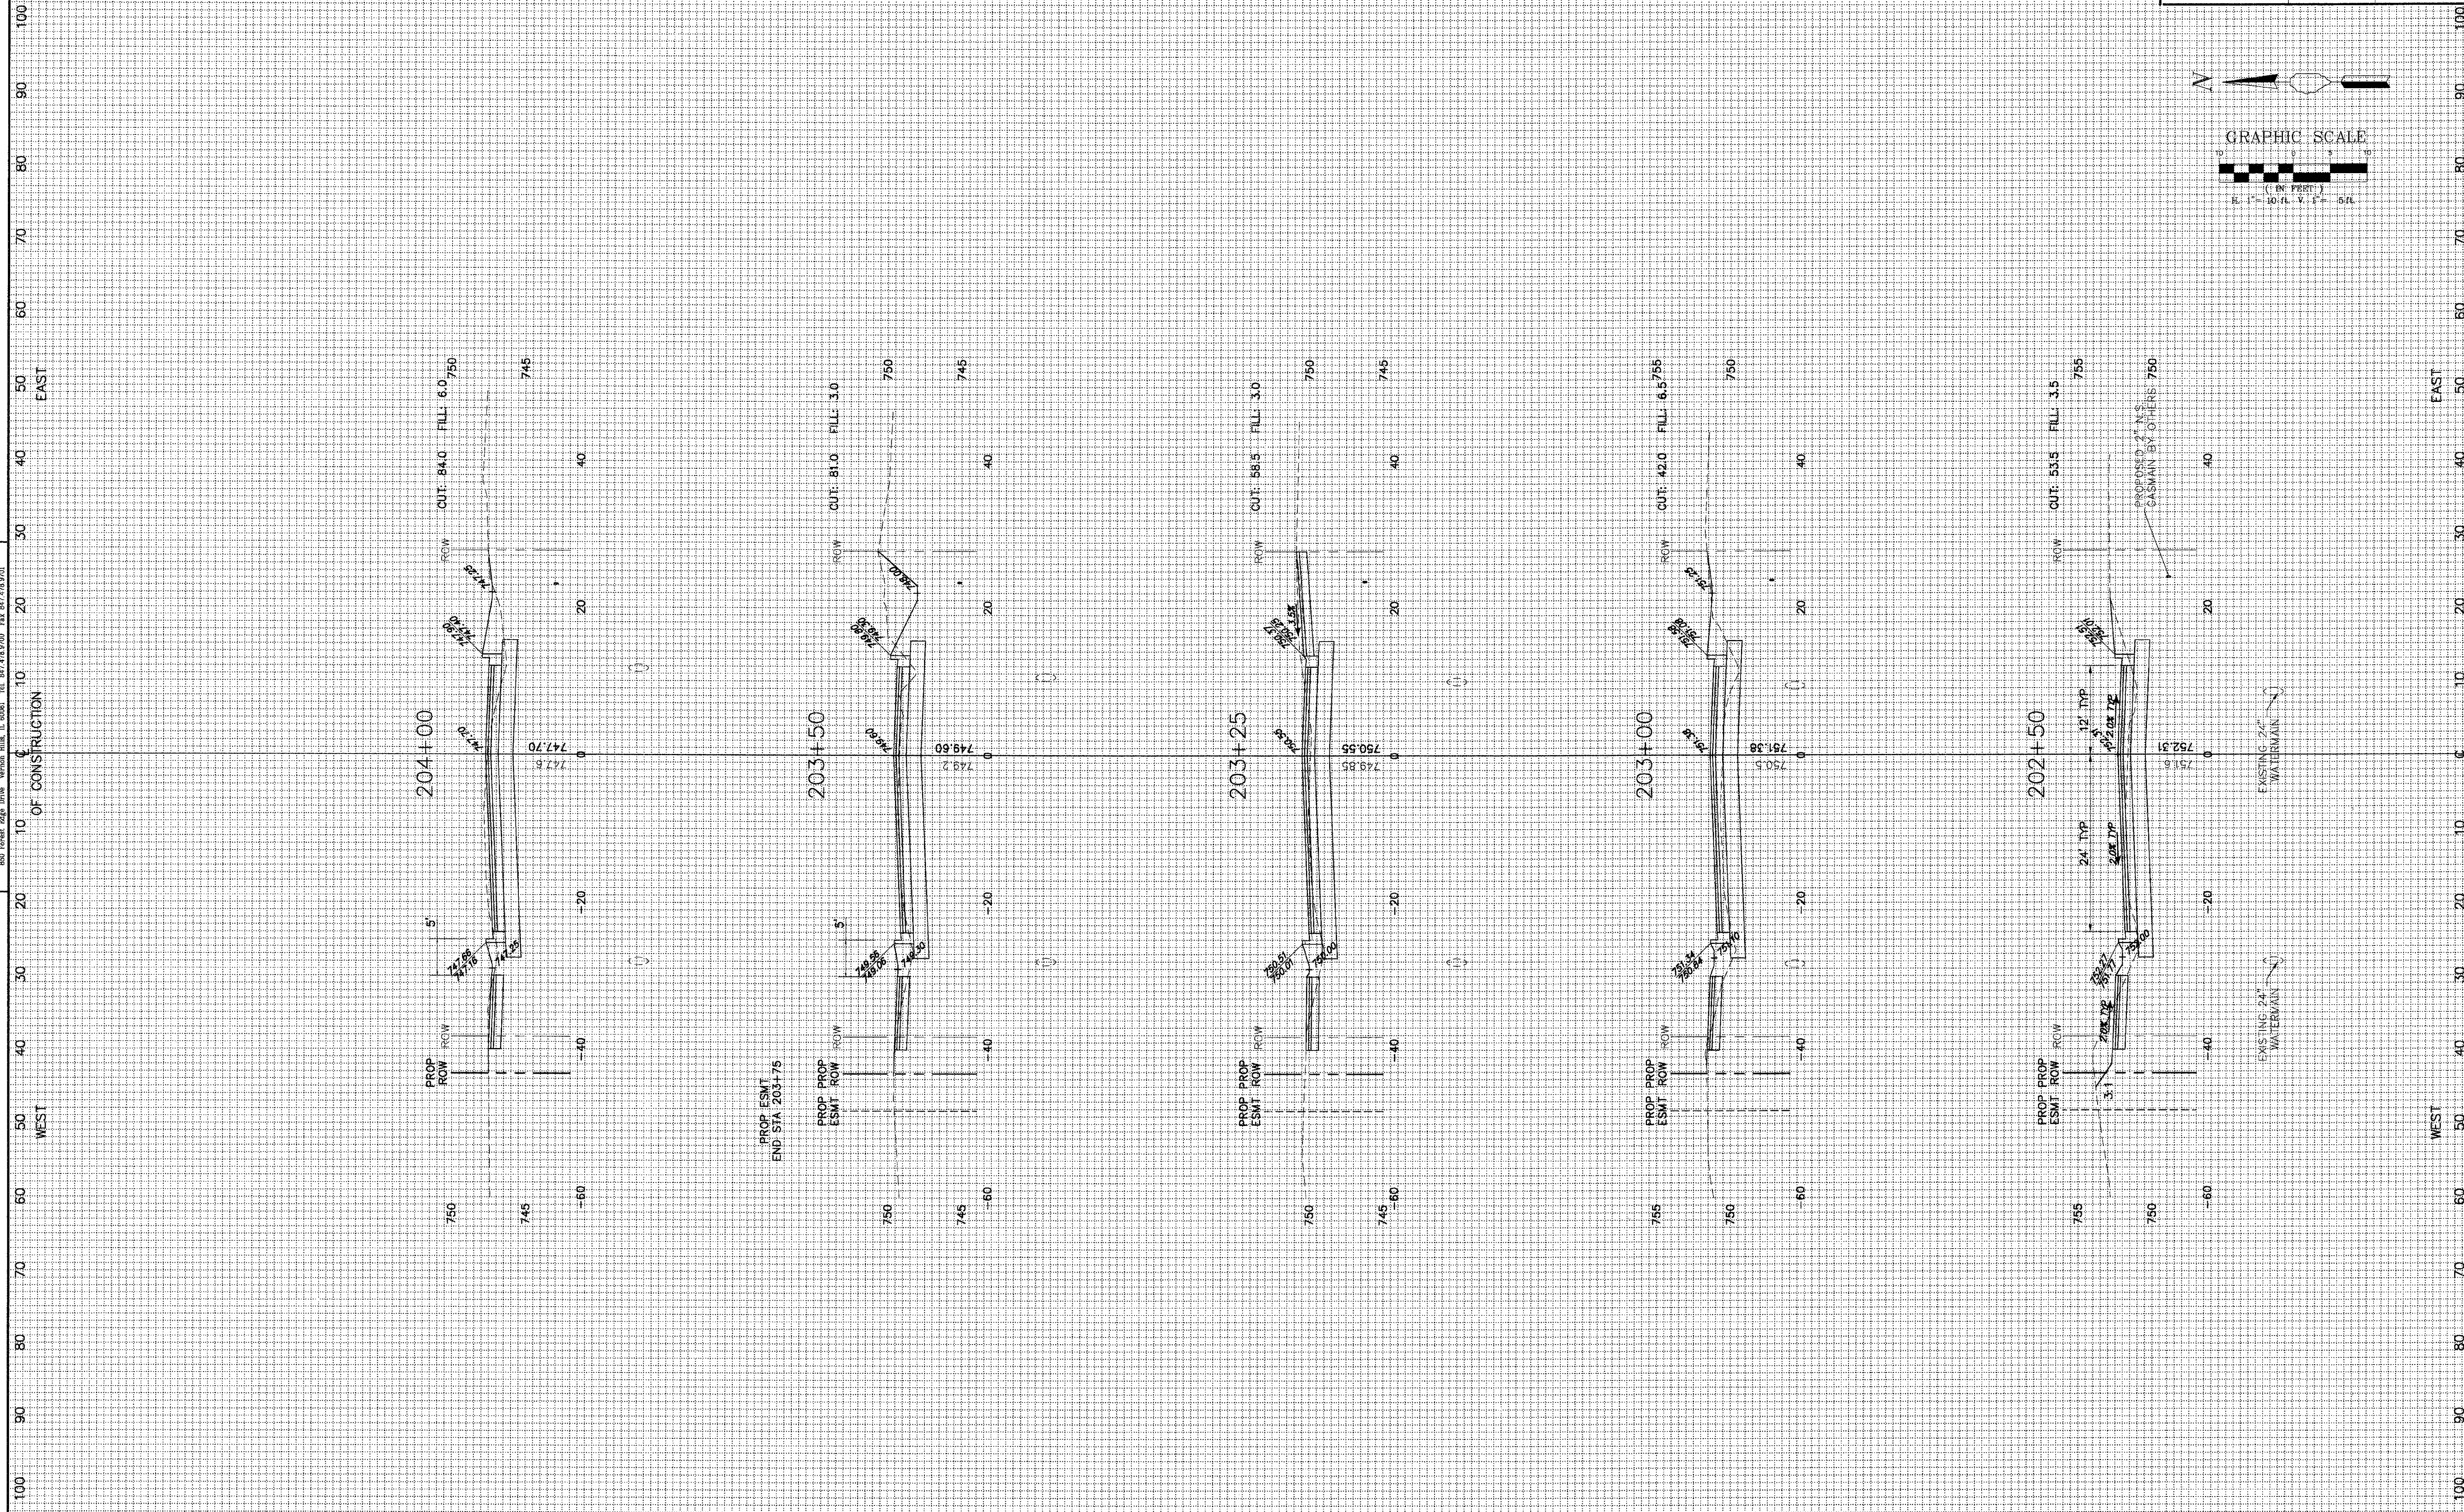

REVISION	DATE	REVISION	DATE
REV.-5 PRE-FINAL SUB	02-20-09		
REV.-2 PLANS STAGED	06-02-06		
REV.-1 IDOT COMMENTS	02-03-06	PS&E SUBMITTAL	04-10-09

CEMETERY ROAD

SCALE: H:1"=10' V:1"=5'
DATE: 12-10-04

DRAWN BY: CGP
DESIGNED BY: TPG
CHECKED BY: BLS

3061-212-CEM-XSEC.dwg