ORIGINAL SURVEY		BY	DATE
NOTE BOOK	SURVEYED		
	PLOTTED		
	TEMPLATE		
	AREAS		
NO.	AREAS CHECKED		

CHRISTOPHER B. BURKE ENGINEERING LTD.
9575 West Higgins Road, Suite 600
Rosemont, Illinois 60018
(847) 823-0500

FINAL SURVEY		BY	DATE
NOTE BOOK	SURVEYED		
	PLOTTED		
	TEMPLATE		
	AREAS		
NO.	AREAS CHECKED		

12/2/2005
1:10
N:\LIBERTYVILLE\99-399\Civil\Sect\WINCHMOT.LAY
N:\LIBERTYVILLE\99-399\Civil\99399.TBL

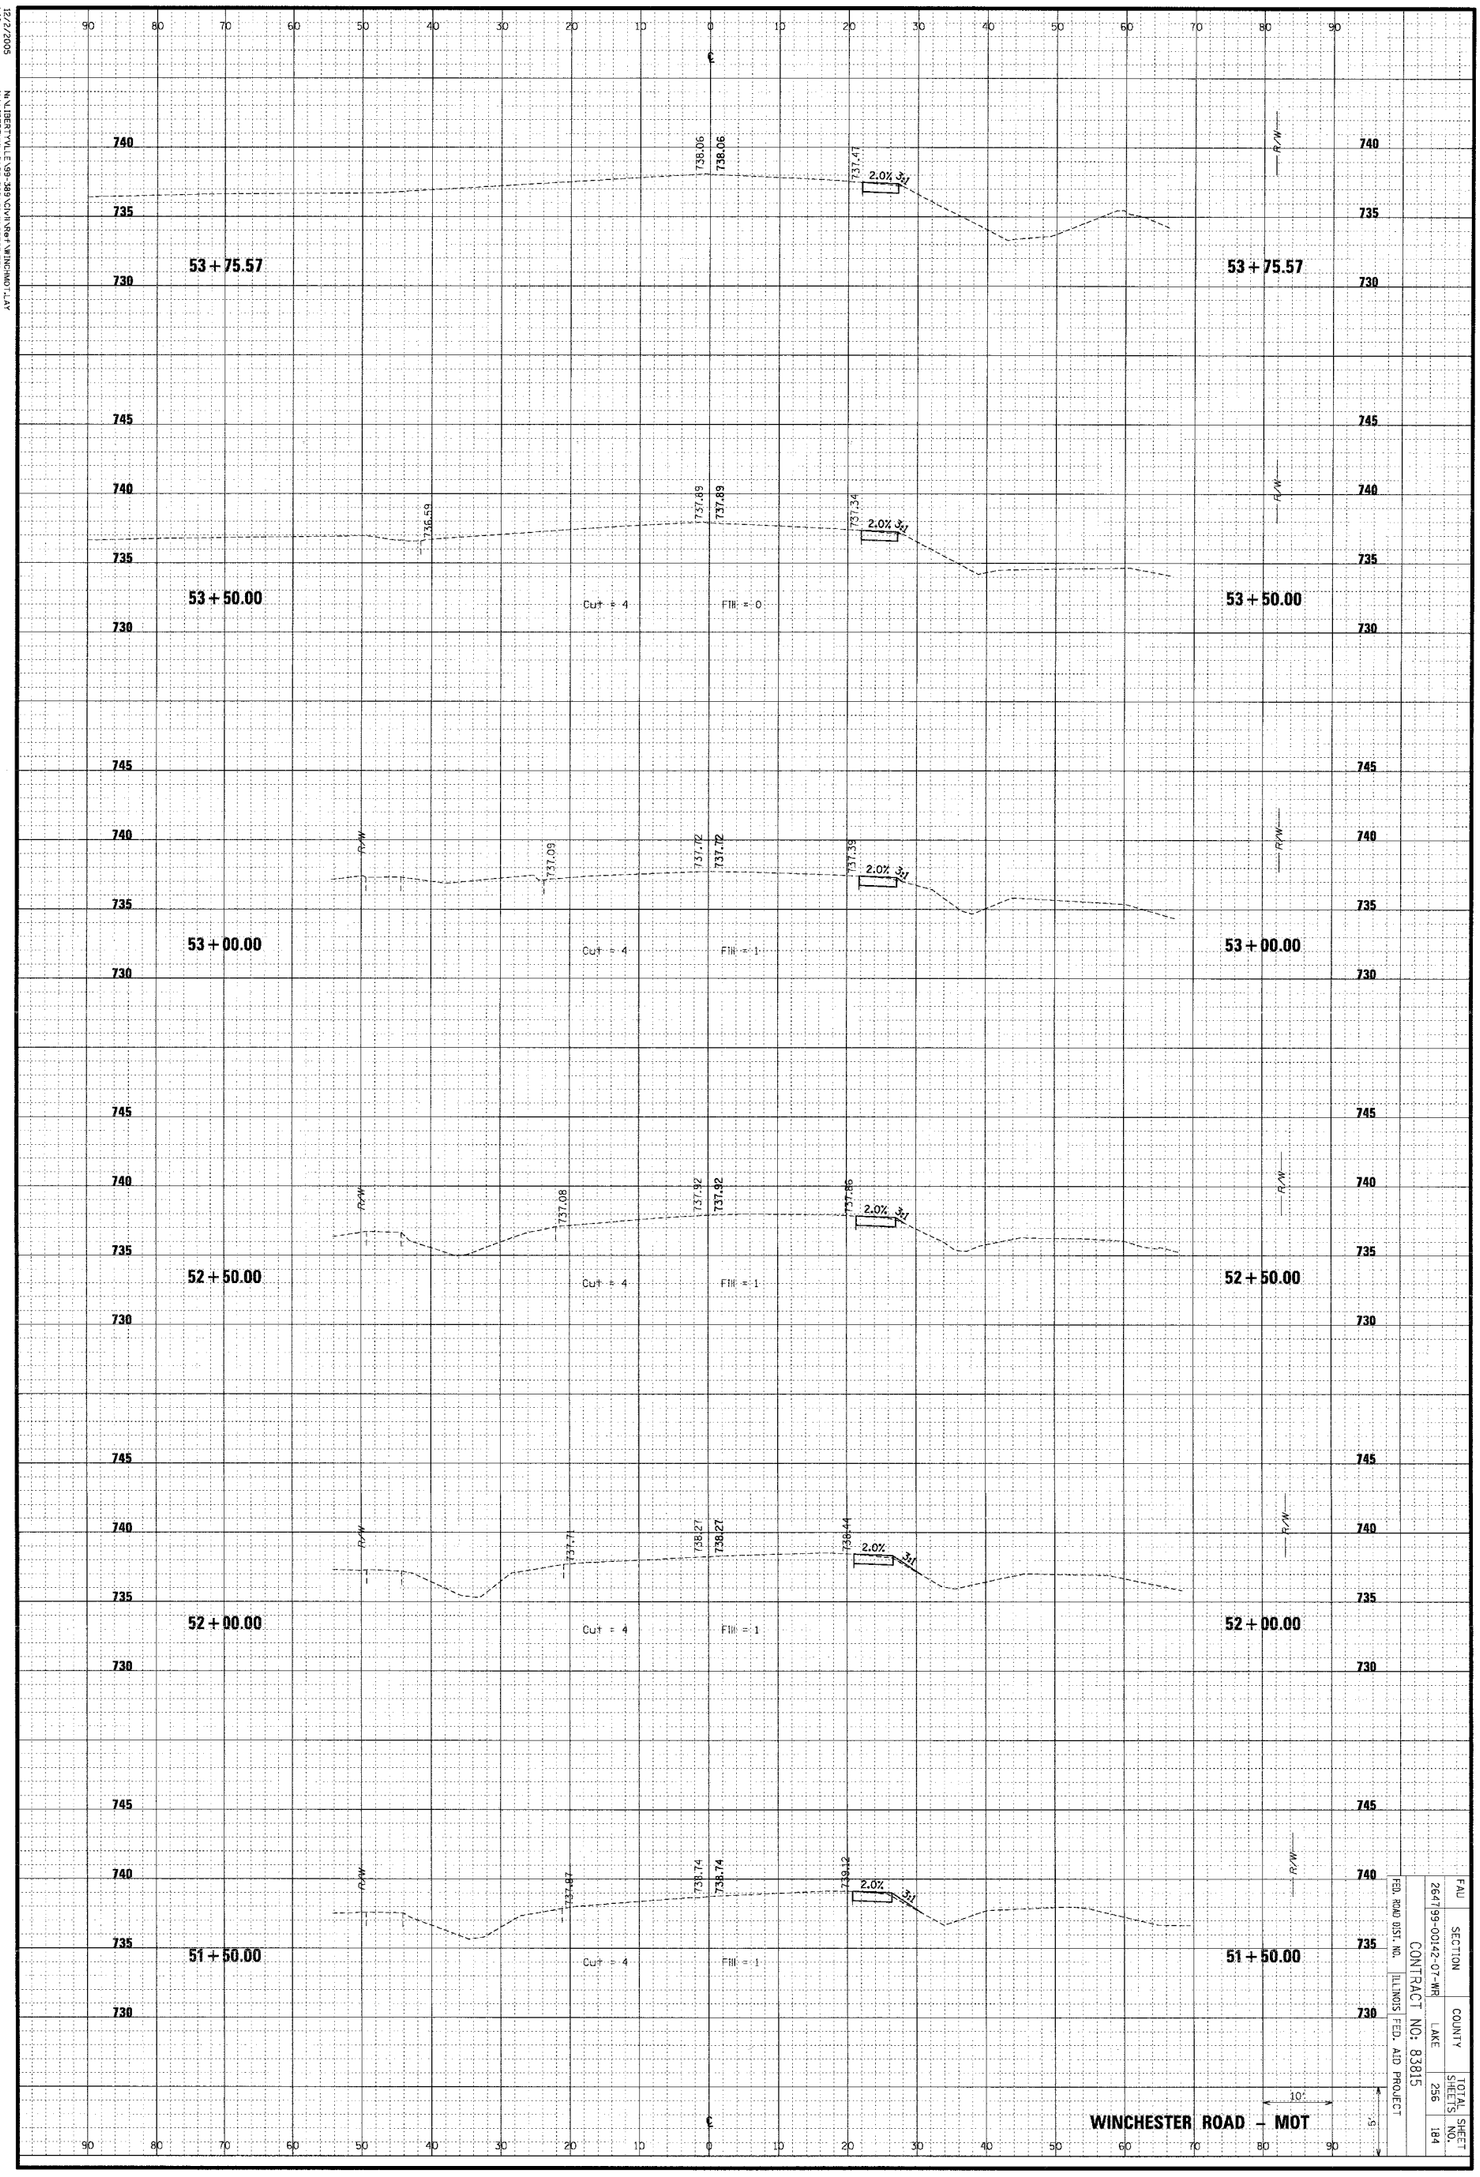

FAU	SECTION	COUNTY	TOTAL SHEETS	SHEET NO.
2647	99-00142-07-WR	LAKE	256	184

CONTRACT NO: 83815

FED. ROAD DIST. NO. | ILLINOIS | FED. AID PROJECT