ORIGINAL SURVEY		BY	DATE
NOTE BOOK	SURVEYED		
	PLOTTED		
NO.	TEMPLATE		
	AREAS		
	AREAS CHECKED		

CHRISTOPHER B. BURKE ENGINEERING LTD.
9575 West Higgins Road, Suite 600
Rosemont, Illinois 60018
(847) 823-0500

FINAL SURVEY		BY	DATE
NOTE BOOK	SURVEYED		
	PLOTTED		
NO.	TEMPLATE		
	AREAS		
	AREAS CHECKED		

12/5/2005
N:\CLIENT\CLE\39-389\CAD\XRef\XREF-TEMP.dwg

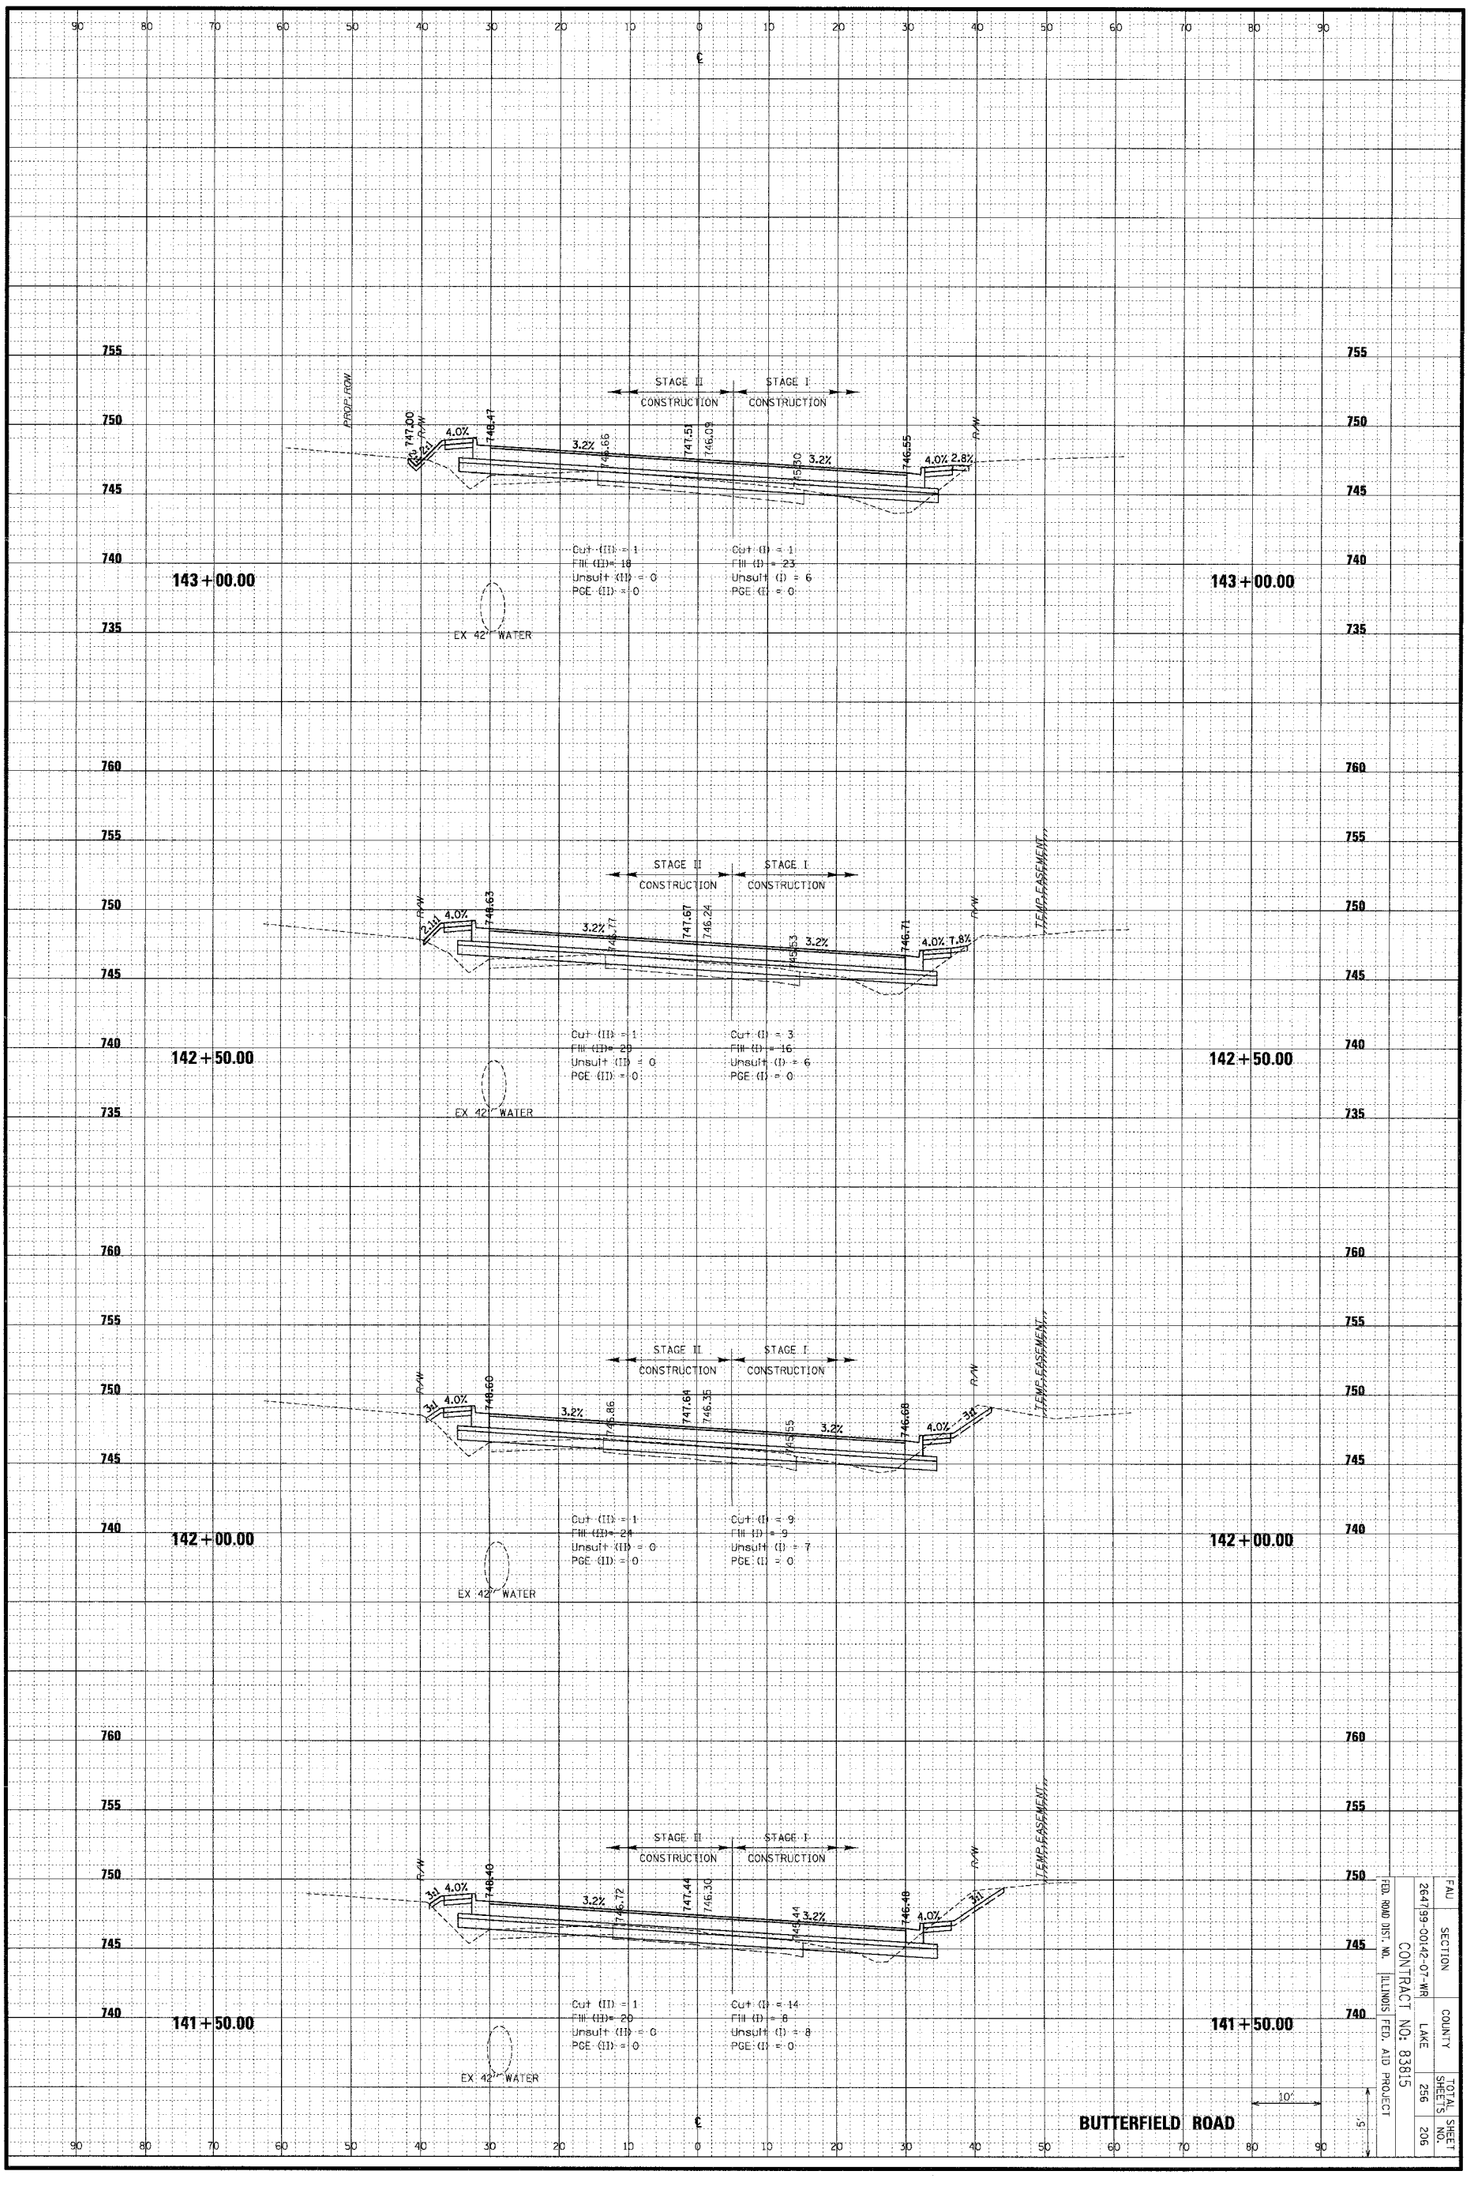

FAU	SECTION	COUNTY	TOTAL SHEETS	SHEET NO.
	264799-00142-07-WR	LAKE	256	206

FED. ROAD DIST. NO.
ILLINOIS FED. AID PROJECT
CONTRACT NO: 83815